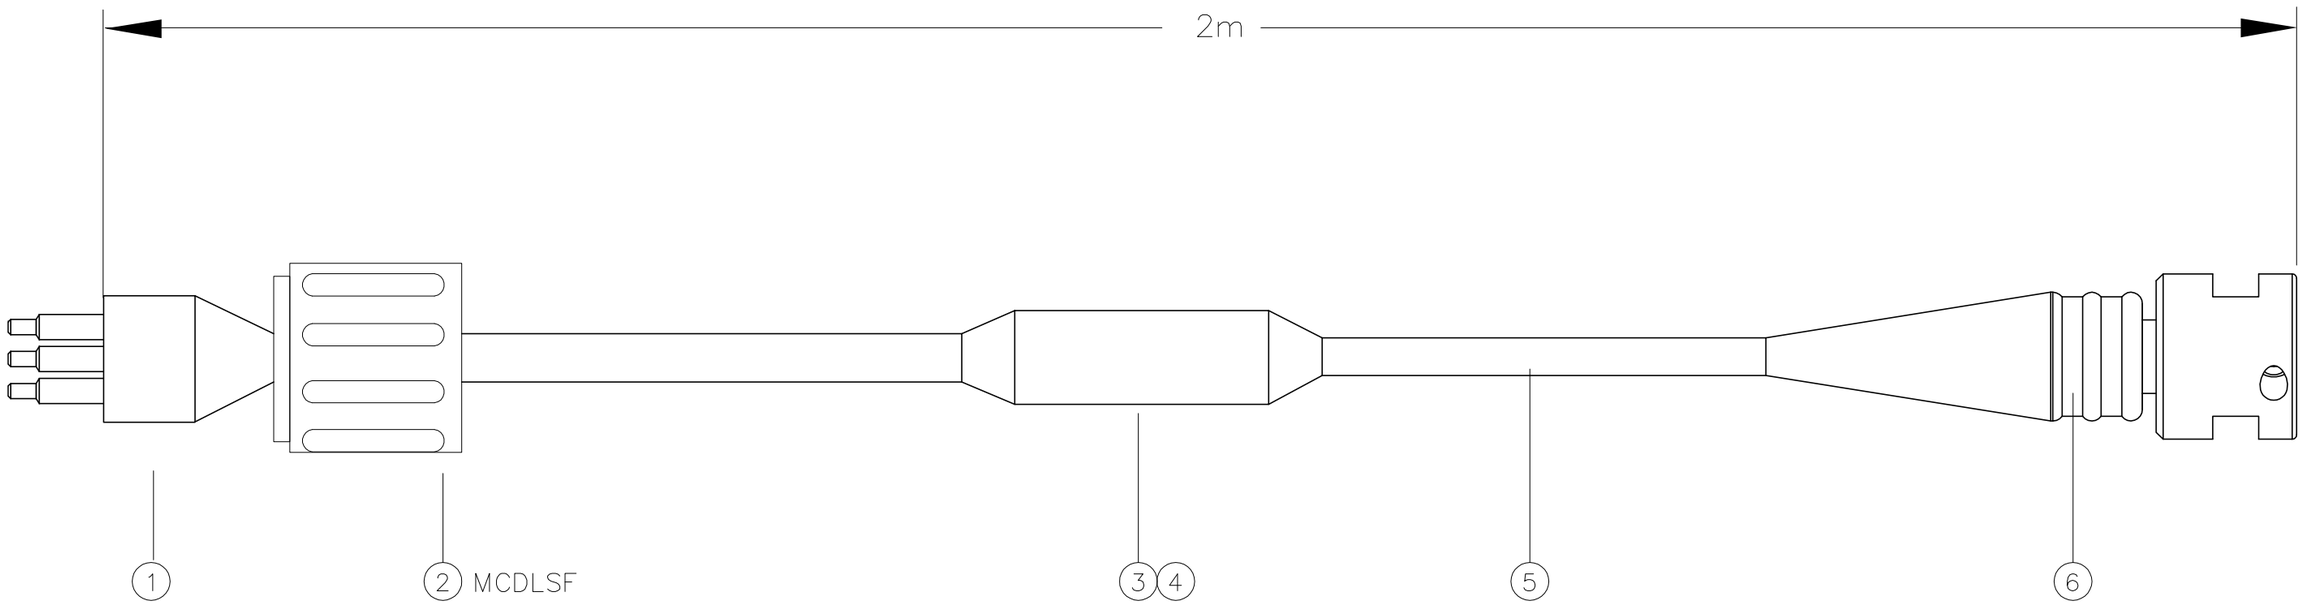

SUBCON CONNECTOR MCIL6M (MALE)
CONTACT CONFIGURATION

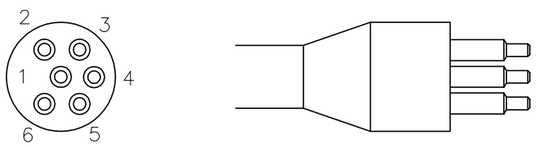

10 PINS INSERT, EXTERIOR VIEW

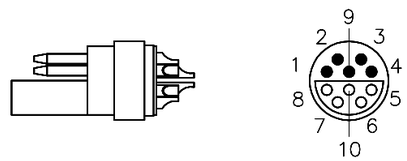

USED FOR	6-PIN CONNECTOR, SUBCONN MCIL6M	6-CONDUCTOR SUBCONN CABLE	10-CONDUCTOR PUR CABLE	10-PIN WATERTIGHT PLUG
POSITIVE SUPPLY	6	BLUE	GREEN	8
GROUND	5	ORANGE	BLACK	7
ANALOGUE OUTPUT 1			WHITE	6
RETURN GROUND 1			BLUE	5
ANALOGUE OUTPUT 2			VIOLET	4
RETURN GROUND 2			YELLOW	3
RXD (RS-232)	2	WHITE	BROWN	2
TXD (RS-232)	3	RED	GREY	1

Part-List

	Pos.	Stock No. / Description	Dwg. No.	Qty.
	1	56 087A SUBCONN MCIL6M		1
	2	56 0087C LOCKING SLEEVE MCDLSF		1
	3	26 0044A SCOTCHCAST PART A		0.01
	4	26 0044B SCOTCHCAST PART B		0.01
	5	29 7014 PUR CABLE, 10 COND.		2m
B	6	0975461 SENSOR PLUG	DID-50276	1

Part no: 0975197

Date: 12.11.10	Constr. by:	Drawn by: GN	Ref.:	Date:	Version:	Approved:
CABLE 5197 10P/CSP TO MCIL6M FOR STAND ALONE SENSOR W/ RS232 OUTPUT				26.03.12	A	GN
				11.01.13	B	GN
				Corrected by:		

AANDERAA DATA INSTRUMENTS
5851 BERGEN, NORWAY-TEL.+47 55 604800-FAX +47 55604801

V-11309B