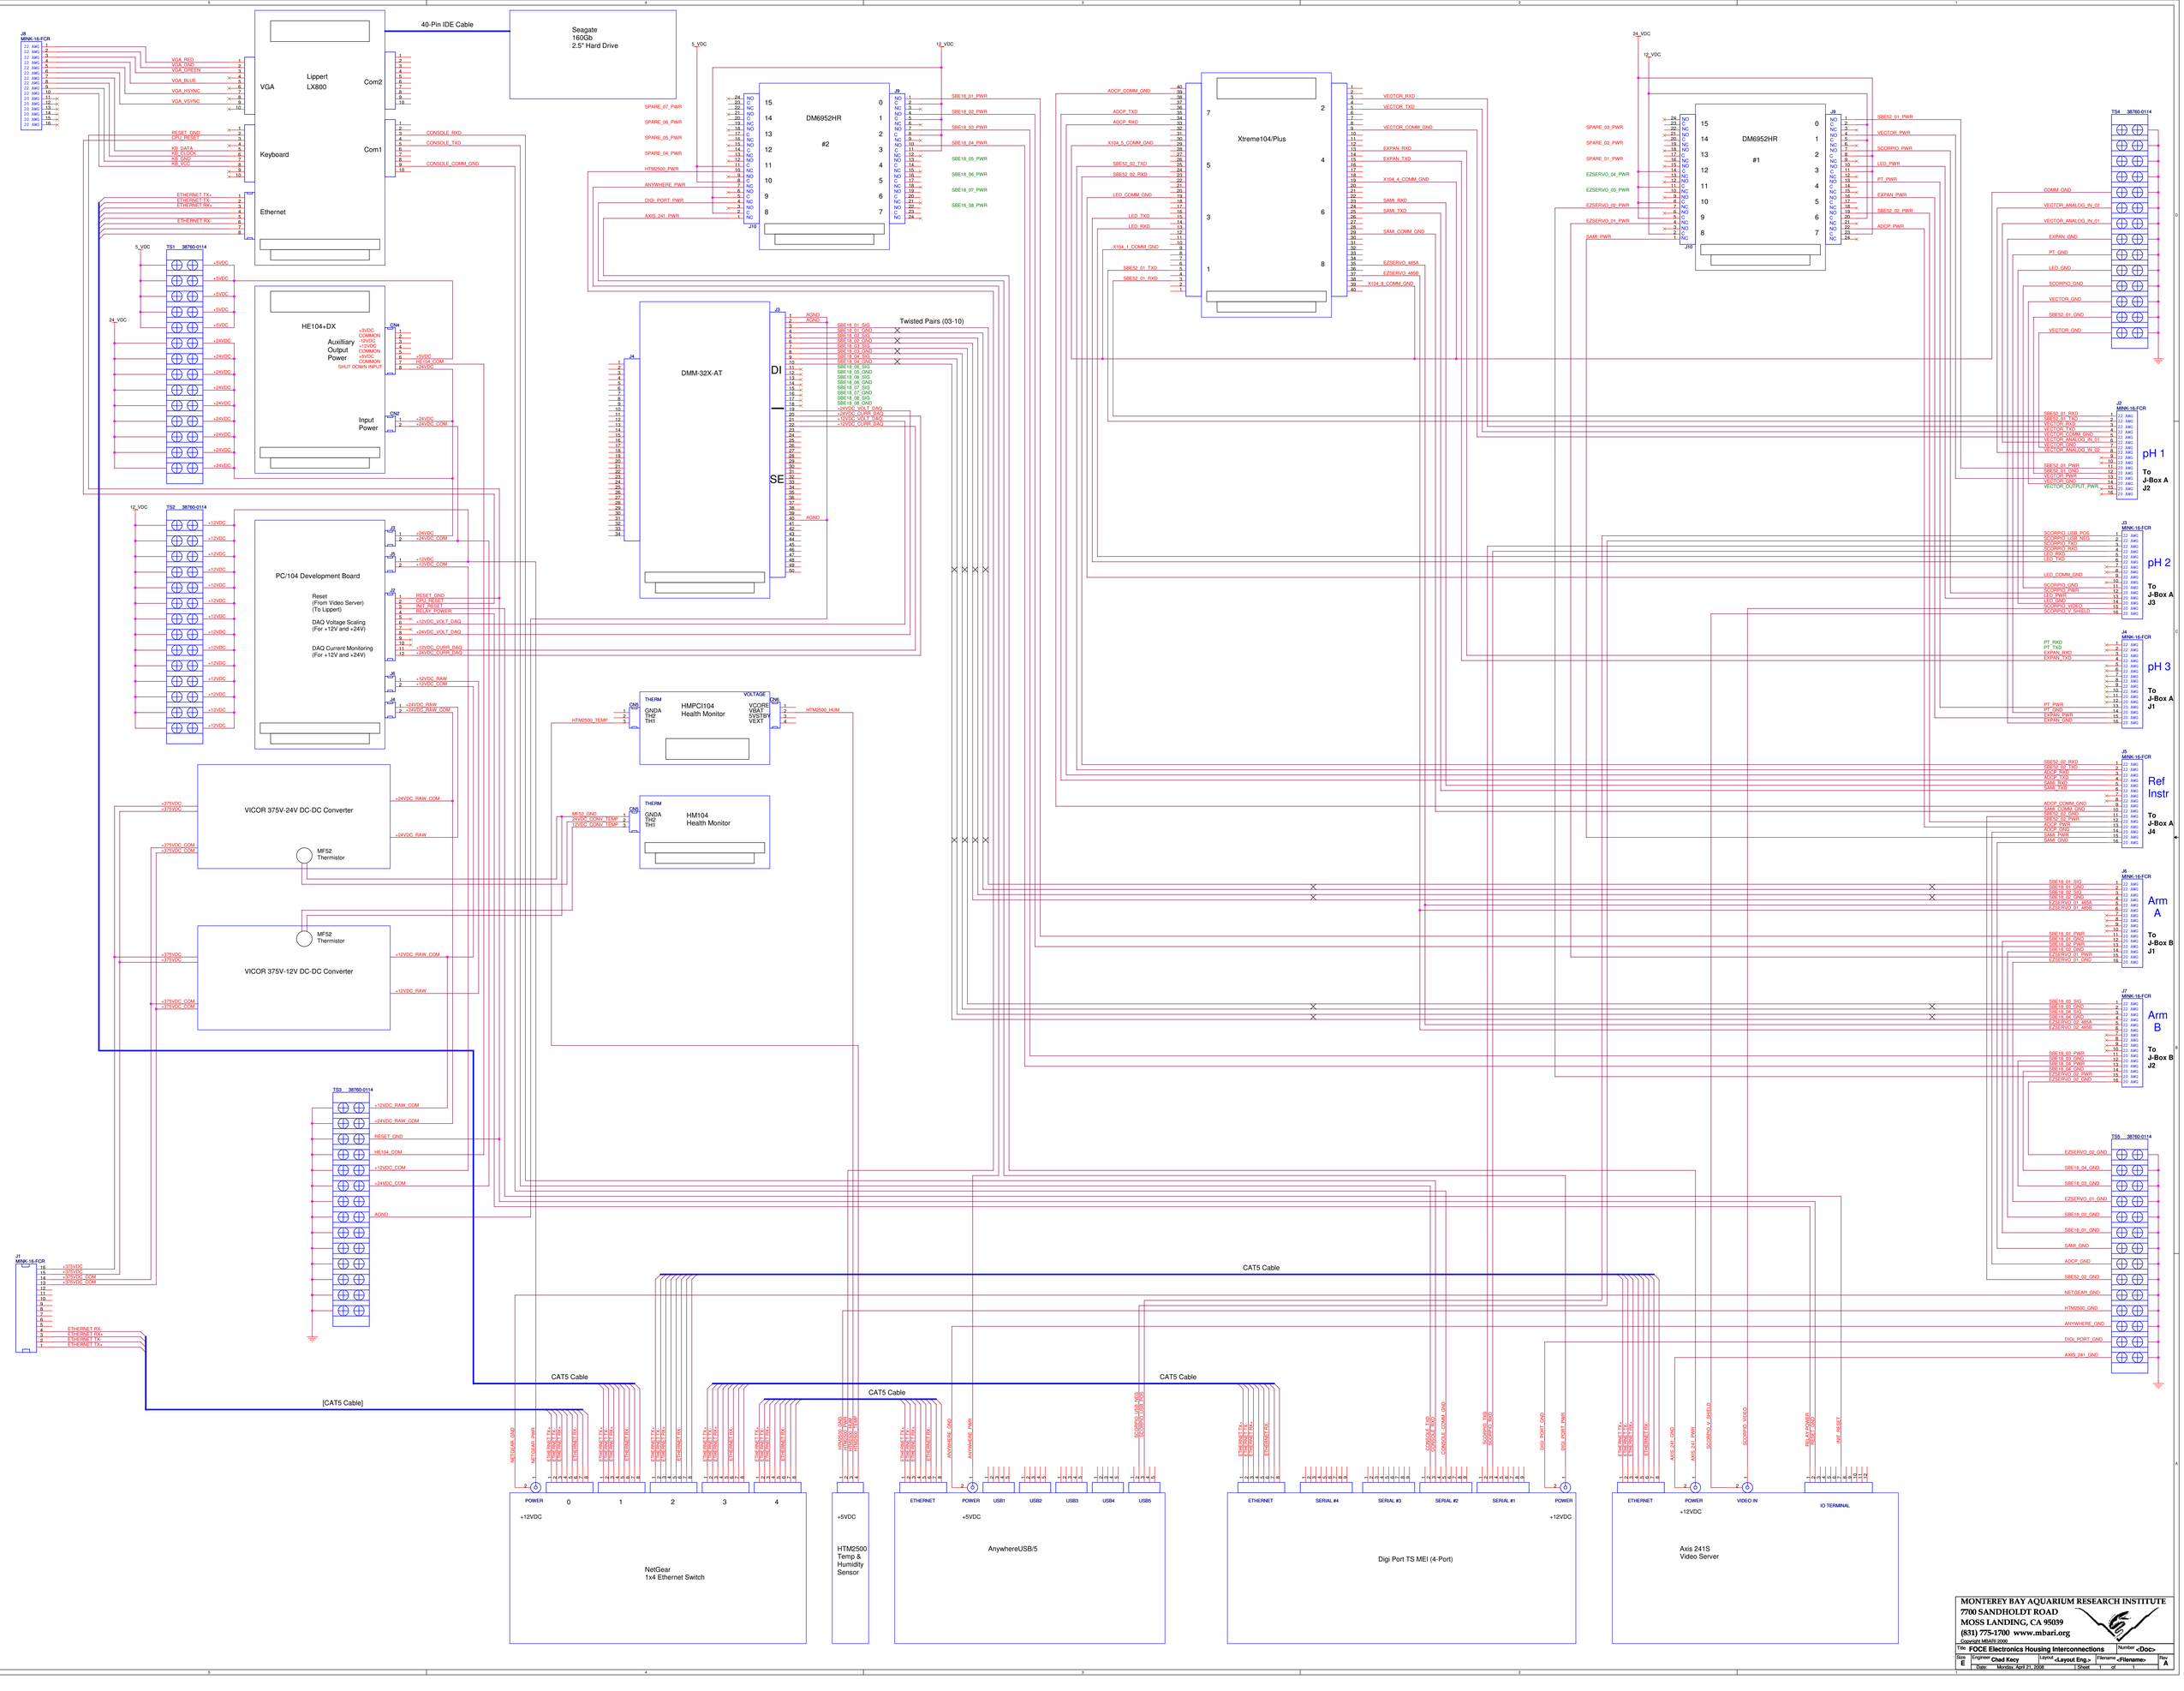
Lippert LX800
VGA
Keyboard
Ethernet
Com2
Com1
40-Pin IDE Cable
Seagate 160Gb 2.5" Hard Drive
DM6952HR #2
DM6952HR #1
Xtreme104/Plus
HE104+DX
Auxilliary Output Power
Input Power
DMM-32X-AT
Twisted Pairs (03-10)
PC/104 Development Board
Reset (From Video Server) (To Lippert)
DAQ Voltage Scaling (For +12V and +24V)
DAQ Current Monitoring (For +12V and +24V)
HMPCI104 Health Monitor
HM104 Health Monitor
VICOR 375V-24V DC-DC Converter
VICOR 375V-12V DC-DC Converter
MF52 Thermistor
CAT5 Cable
[CAT5 Cable]
NetGear 1x4 Ethernet Switch
HTM2500 Temp & Humidity Sensor
AnywhereUSB/5
Digi Port TS MEI (4-Port)
Axis 241S Video Server
pH 1
To J-Box A J2
pH 2
To J-Box A J3
pH 3
To J-Box A J1
Ref Instr
To J-Box A J4
Arm A
To J-Box B J1
Arm B
To J-Box B J2
MONTEREY BAY AQUARIUM RESEARCH INSTITUTE
7700 SANDHOLDT ROAD
MOSS LANDING, CA 95039
(831) 775-1700 www.mbari.org
Copyright MBARI 2008
Title FOCE Electronics Housing Interconnections
Number <Doc>
Size E
Engineer Chad Kecy
Layout <Layout Eng.>
Filename <Filename>
Rev A
Date: Monday, April 21, 2008
Sheet 1 of 1