DRAWING NO.	ISSUE NO.	
AB6976	0	A2
SHEET 1 OF 1		

CAD

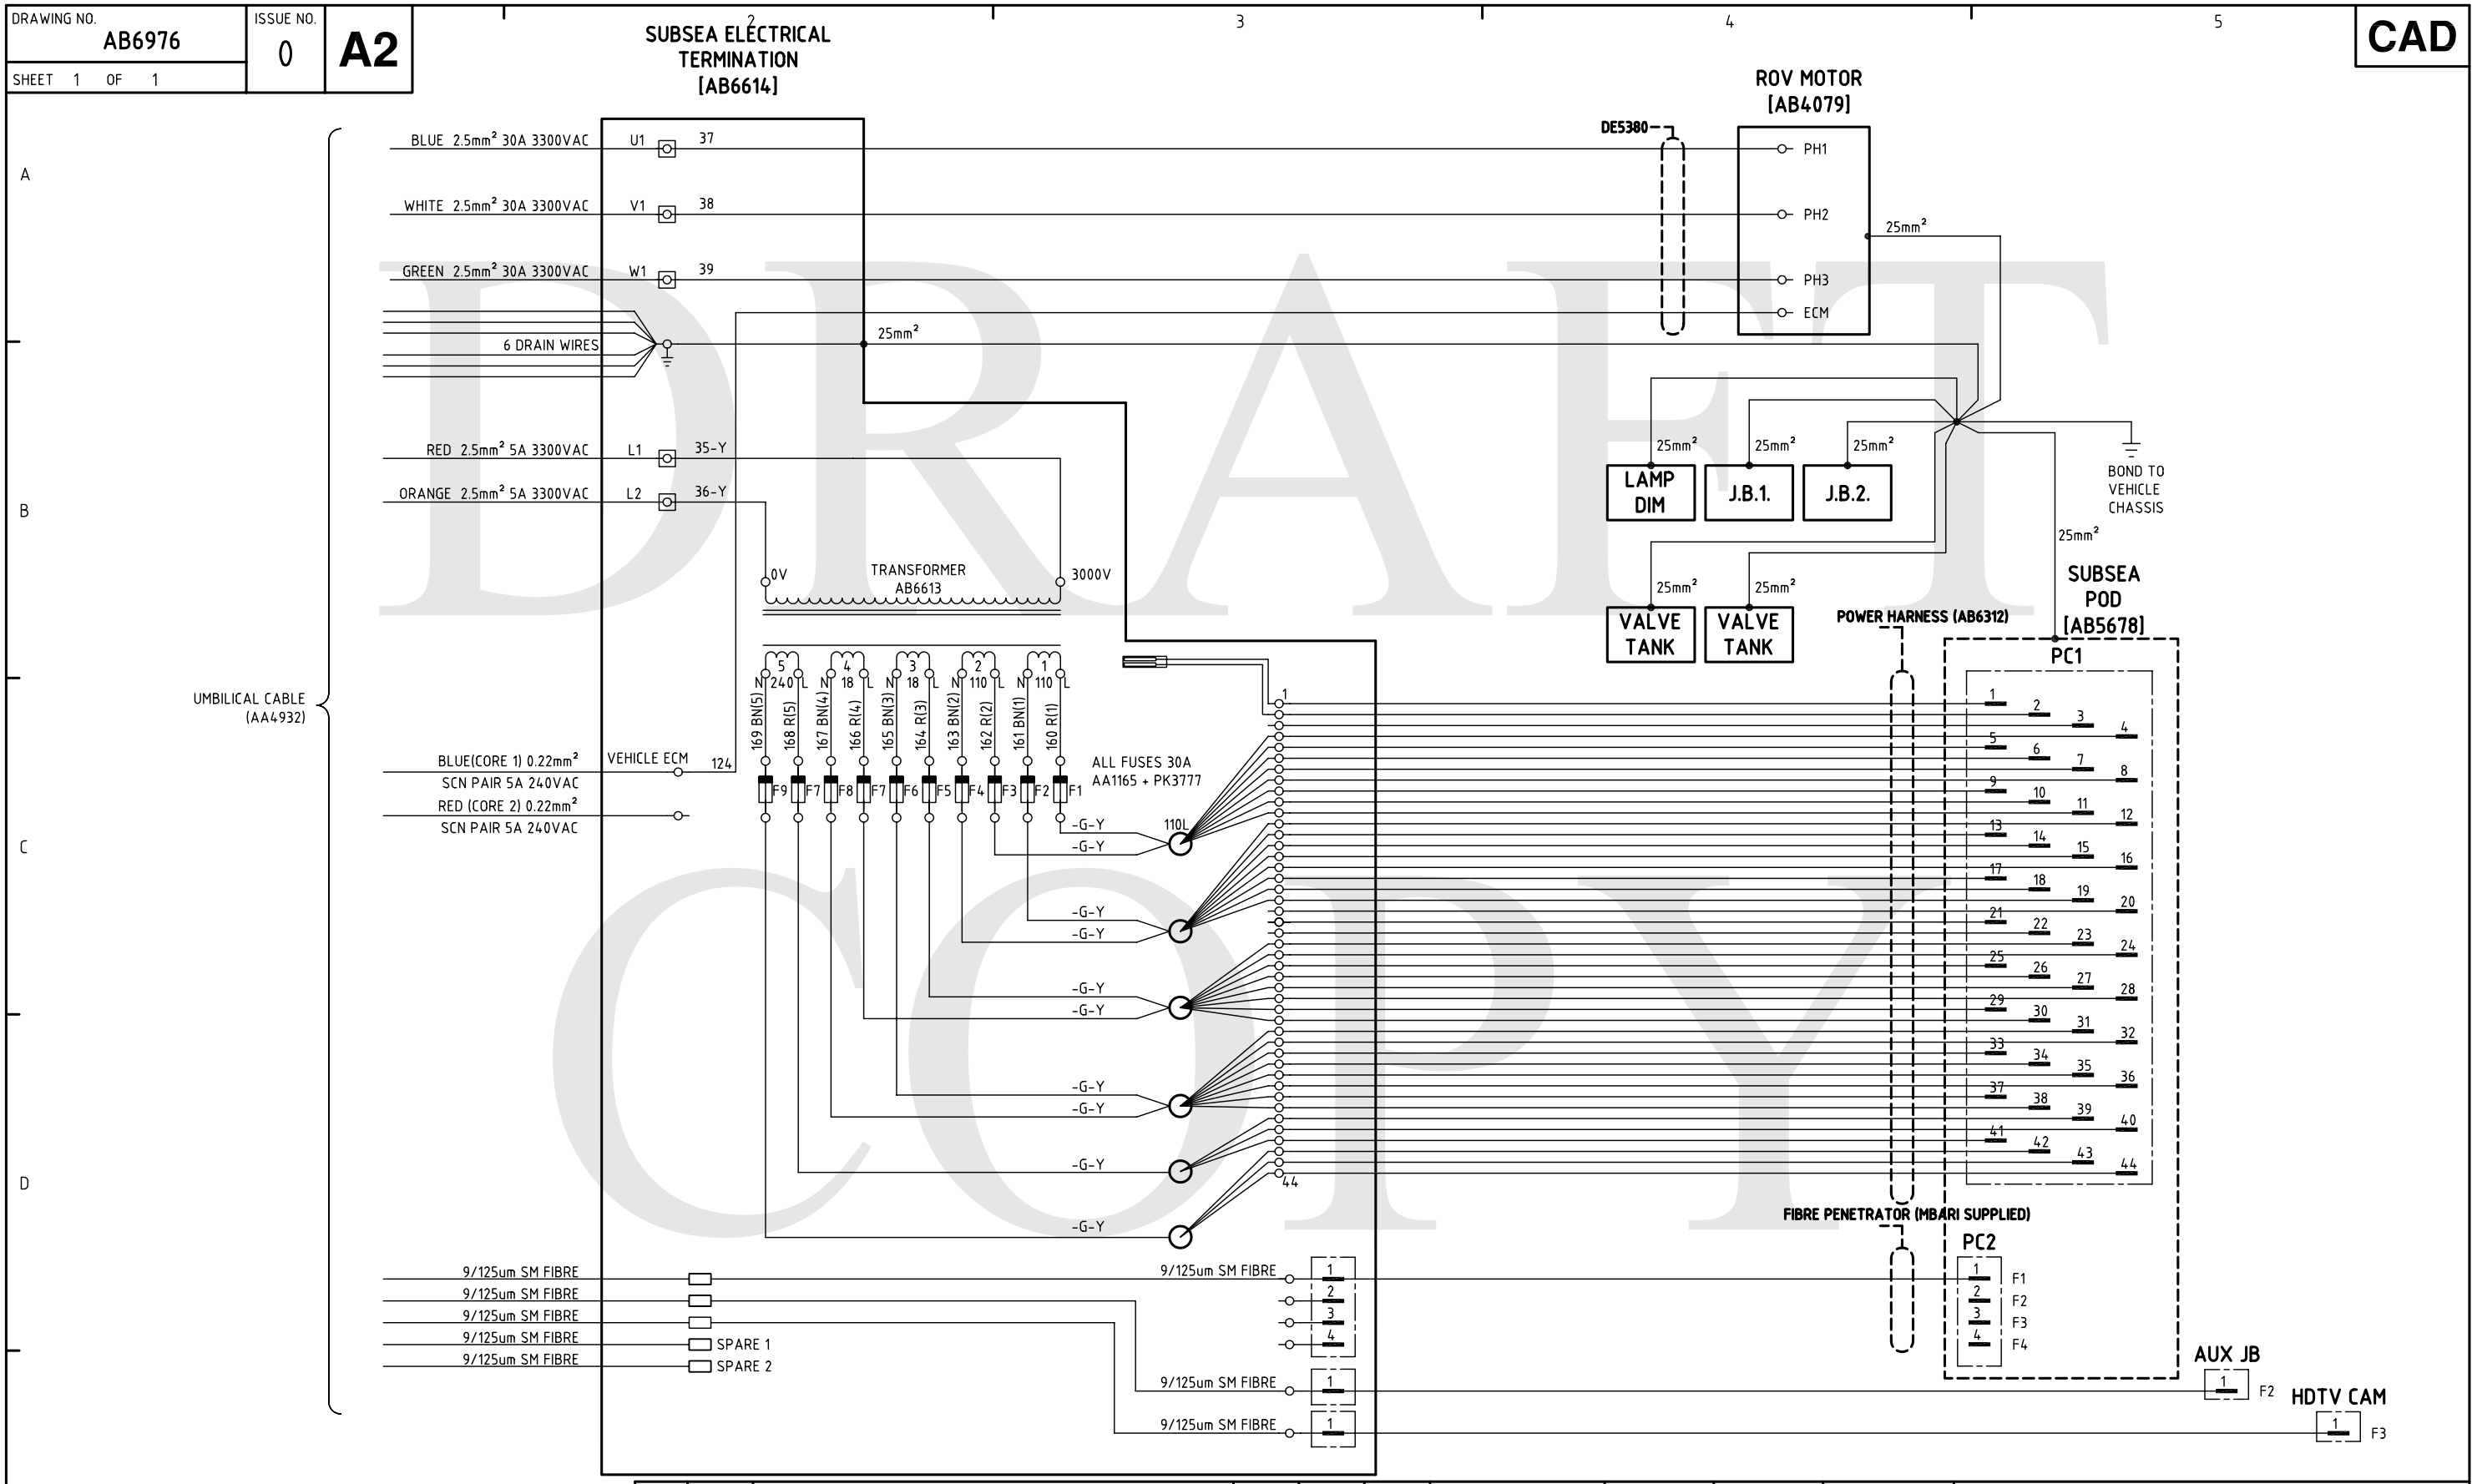

NO.	DATE	CHANGE	ZONE	DRAWN	CHECK

MATERIAL	DIMENSIONS	SCALE	PROJECTION 3RD
-	-	-	

DESIGNED	DRAWN
C.L.T	C.L.T
DATE	CHECKED
20.09.07	

TOLERANCES UNLESS OTHERWISE STATED

DIMENSION mm	UP TO 100	100 TO 300	300 TO 1000	OVER 1000
FABRICATION	± 1.0	± 1.5	± 2.0	± 3.0
MACHINED PART	± 0.15	± 0.4	± 0.8	± 1.0

TITLE

UMBILICAL ALLOCATION (C903)

DO NOT SCALE

DRAWING NO. AB6976

ISSUE NO. 0

SHEET 1 OF 1

ALL INTELLECTUAL PROPERTY RIGHTS SUBSISTING IN THESE DESIGNS ARE THE PROPERTY OF SOIL MACHINE DYNAMICS LTD. NO COPY IS TO BE MADE WITHOUT THE WRITTEN PERMISSION OF SOIL MACHINE DYNAMICS LTD. ANY PATENT APPLICATIONS, PATENTS AND/OR DESIGN APPLICATIONS, REGISTERED DESIGNS, DESIGN RIGHTS OR COPYRIGHT ARISING FROM OR CONTAINED IN THE DESIGNS ARE THE PROPERTY OF SOIL MACHINE DYNAMICS LTD AND ALL INFORMATION MUST BE HELD IN THE STRICTEST CONFIDENCE.

SMD Hydrovision

DRAFT COPY