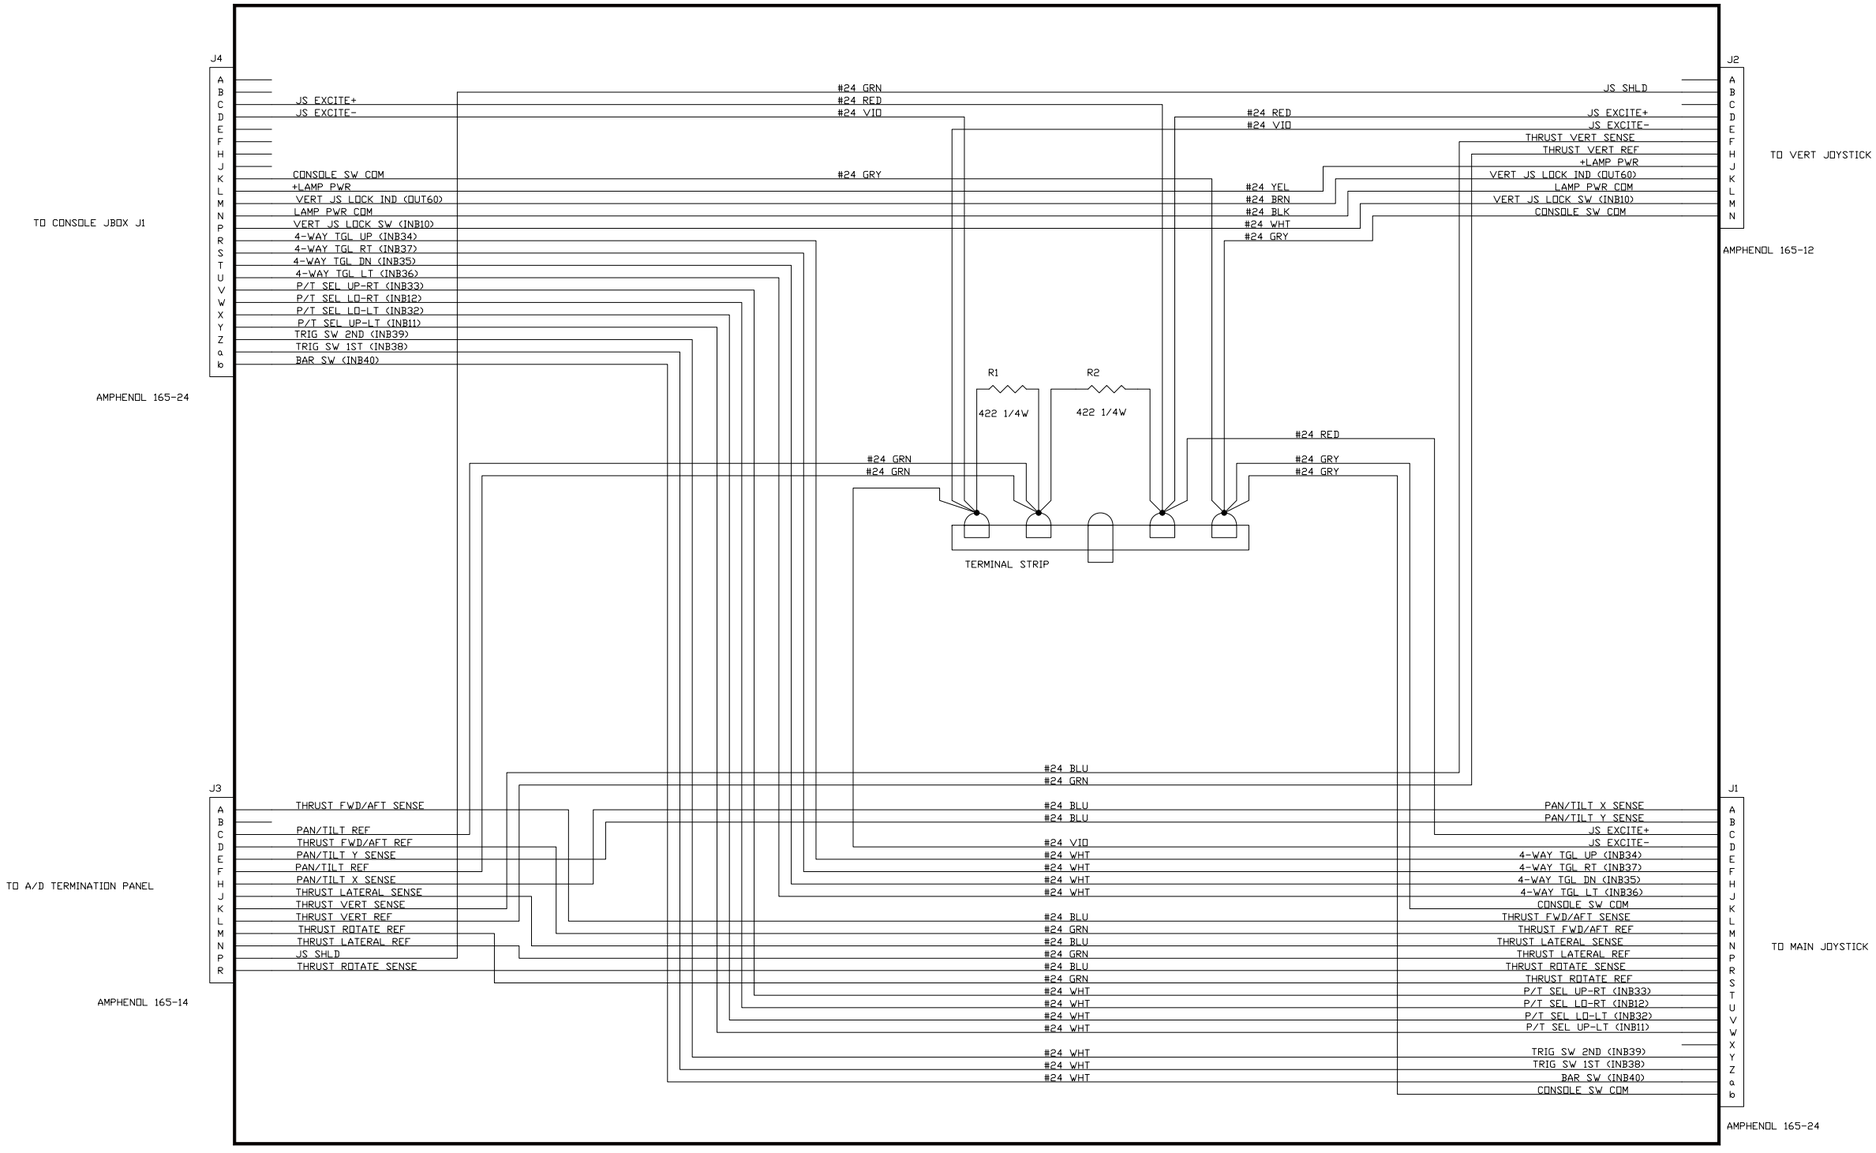

PROJECT: TIBURON	Monterey Bay Aquarium Research Institute Po Box 628 7700 Sandholdt Road Moss Landing, CA 95039		
ENGINEER: P. MCGILL	Title ROV PILOT'S CONSOLE PILOT'S SEAT J-BOX		
FILENAME: ROVPICO.DSN	Size C	Document Number 3617SCH-1.00	Rev A
	Date: Friday, June 15, 2007	Sheet 4	8 of