DRAWING NO.	ISSUE NO.	
AB7039	0	A1
SHEET 1 OF 1		

CAD

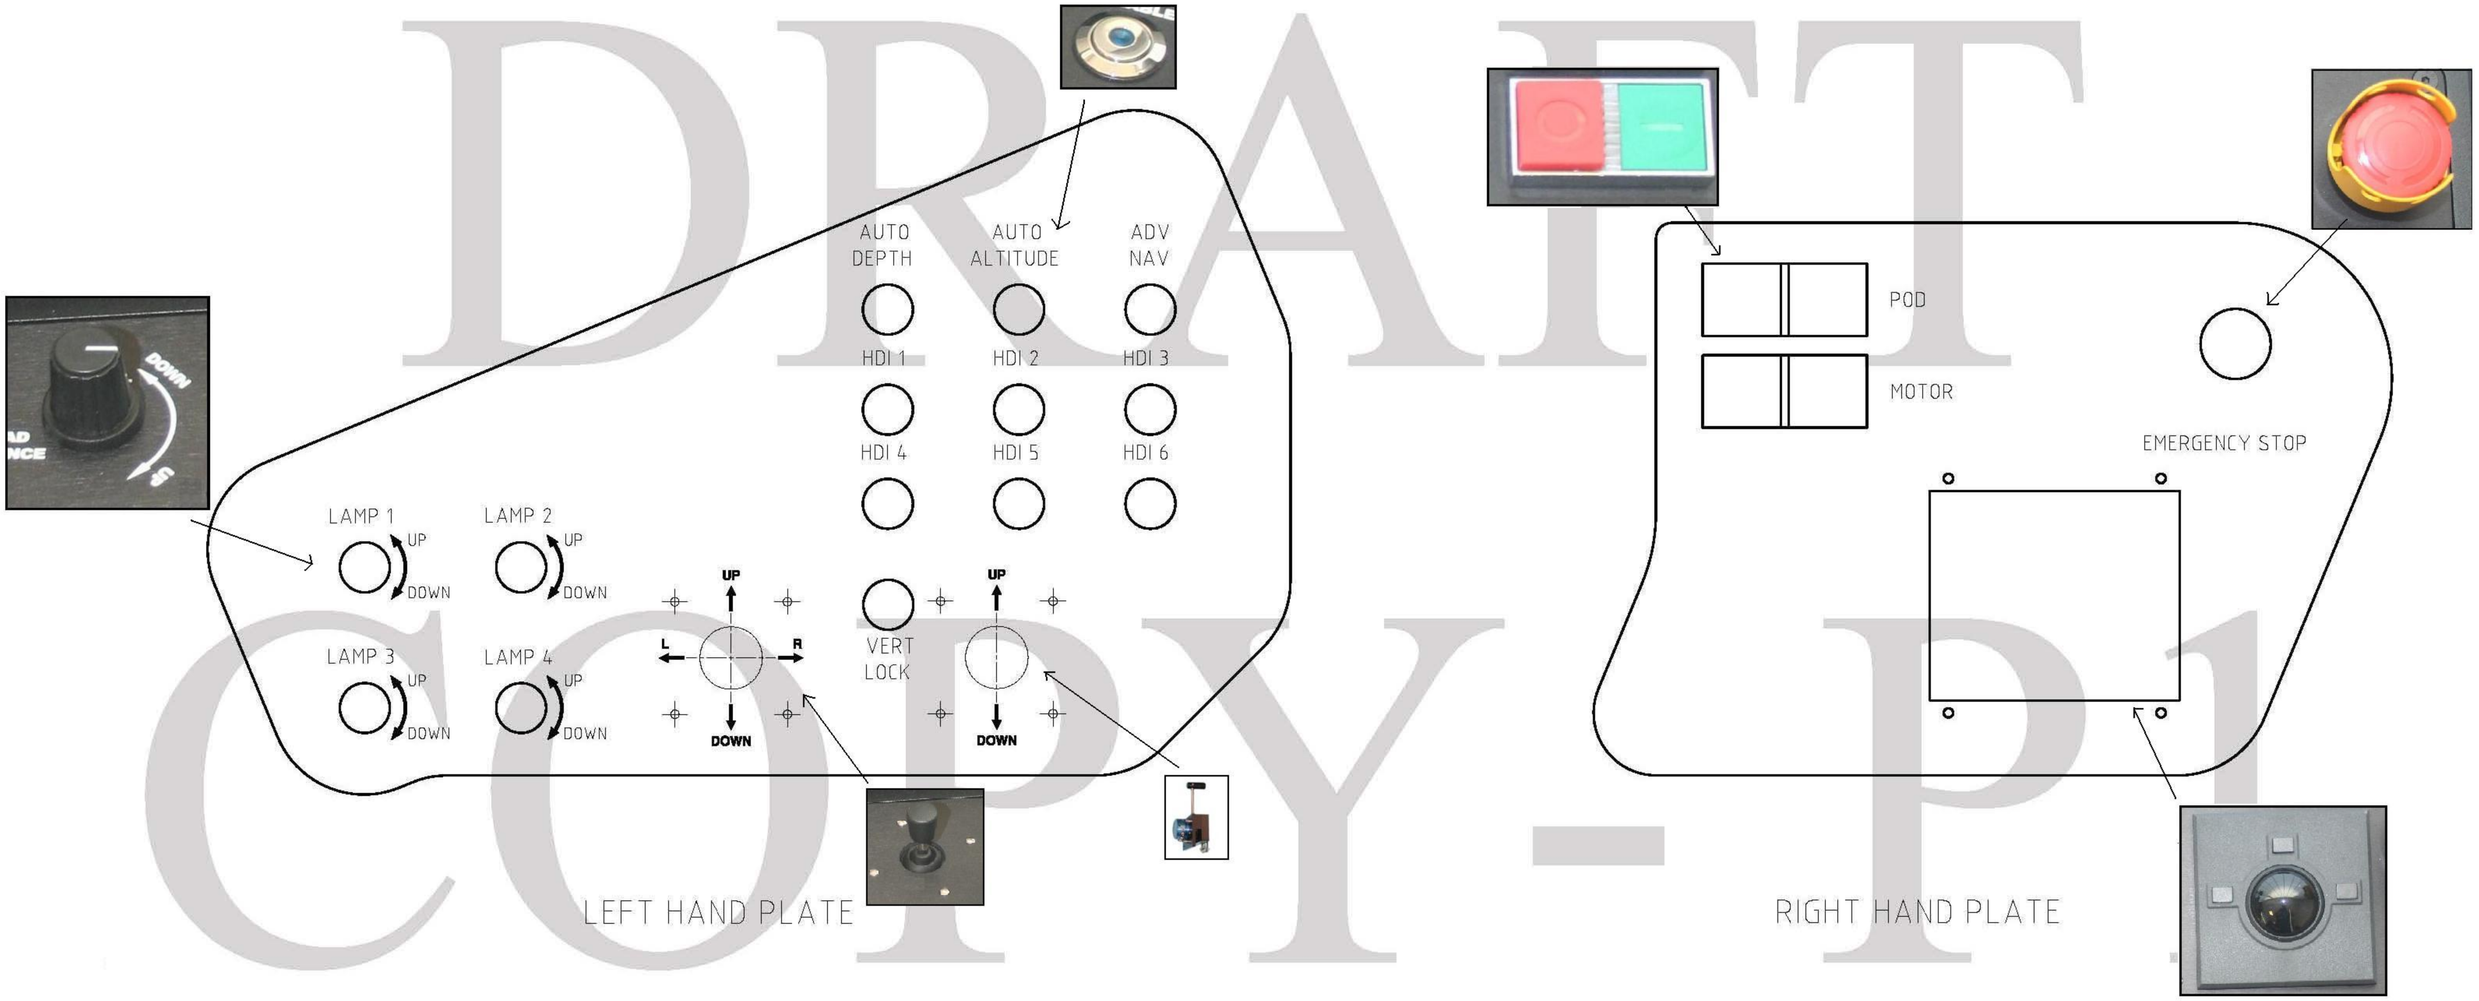

DRAFT
COPY - P1

NO.	DATE	CHANGE	ZONE	DRAWN	CHECK

ALL INTELLECTUAL PROPERTY RIGHTS SUBSISTING IN THESE DESIGNS ARE THE PROPERTY OF SOIL MACHINE DYNAMICS LTD. NO COPY IS TO BE MADE WITHOUT THE WRITTEN PERMISSION OF SOIL MACHINE DYNAMICS LTD. ANY PATENT APPLICATIONS, PATENTS AND/OR DESIGN APPLICATIONS, REGISTERED DESIGNS, DESIGN RIGHTS OR COPYRIGHT ARISING FROM OR CONTAINED IN THE DESIGNS ARE THE PROPERTY OF SOIL MACHINE DYNAMICS LTD AND ALL INFORMATION MUST BE HELD IN THE STRICTEST CONFIDENCE.

MATERIAL: -

DIMENSIONS: mm

SCALE: N.T.S.

PROJECTION: 3RD

DESIGNED: C.L.T.

DRAWN: W.R.

DATE: 18/9/07

CHECKED:

TOLERANCES UNLESS OTHERWISE STATED

DIMENSION mm	UP TO 100	100 TO 300	300 TO 1000	OVER 1000
FABRICATION	± 1.0	± 1.5	± 2.0	± 3.0
MACHINED PART	± 0.15	± 0.4	± 0.8	± 1.0

DO NOT SCALE

TITLE: PILOT ACTIVE CHAIR ARM PLATES (C903)

SMD Hydrovision

DRAWING NO. AB7039

ISSUE NO. 0

SHEET 1 OF 1