DRAWING NO.	ISSUE NO.	
AB7039	0	A1
SHEET 1 OF 1		

CAD

DRAFT
COPY - P1

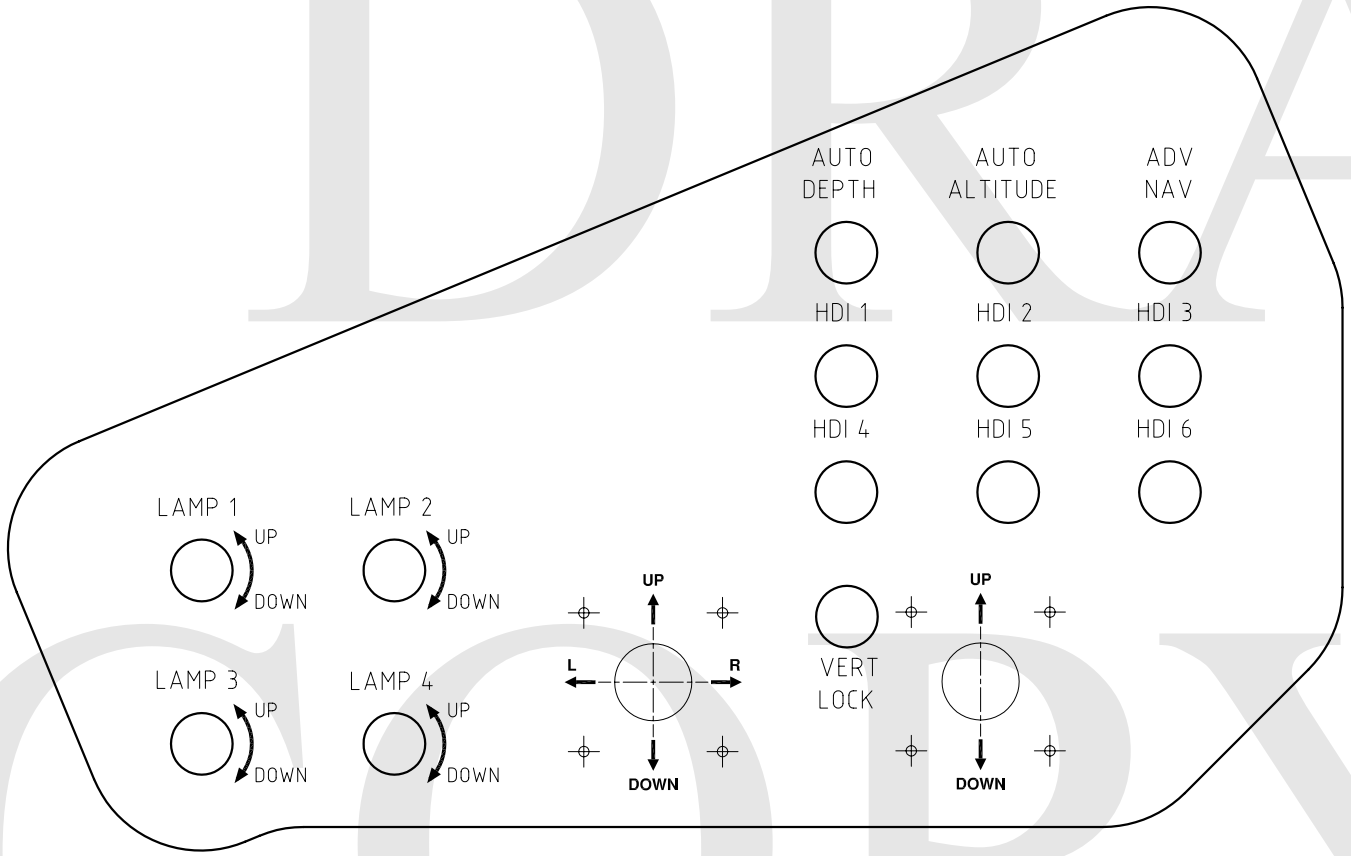

LEFT HAND PLATE

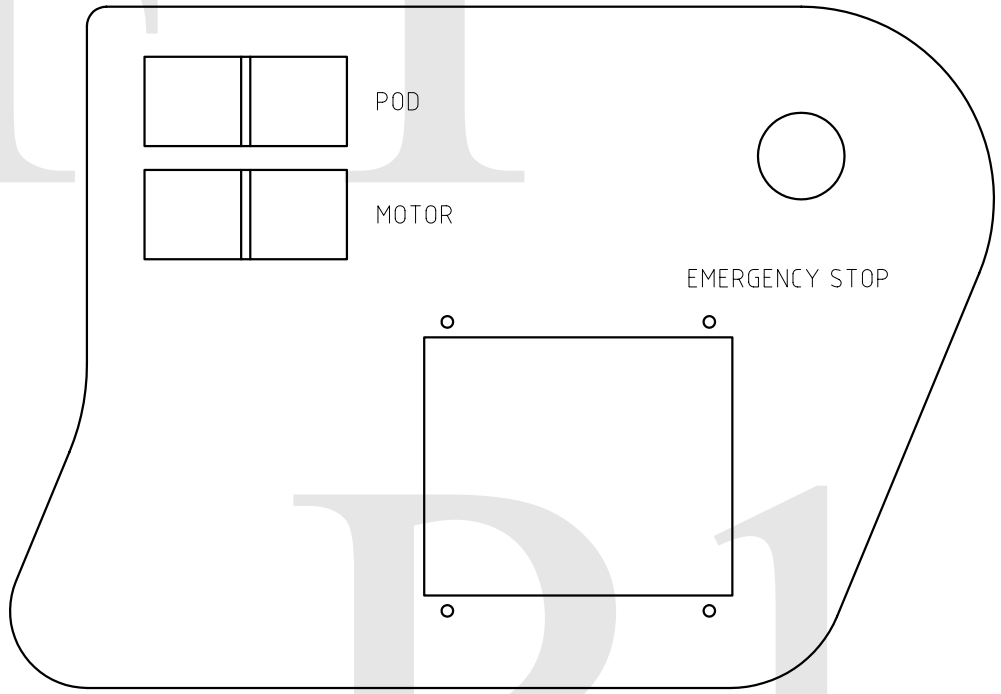

RIGHT HAND PLATE

NO.	DATE	CHANGE	ZONE	DRAWN	CHECK

MATERIAL		DIMENSIONS	SCALE	PROJECTION 3RD
–		mm	N.T.S.	
DESIGNED	DRAWN	TOLERANCES UNLESS OTHERWISE STATED		
C.L.T.	W.R.	DIMENSION mm	UP TO 100 / 100 TO 300 / 300 TO 1000 / OVER 1000	
DATE	CHECKED	FABRICATION	± 1.0 / ± 1.5 / ± 2.0 / ± 3.0	
18/9/07		MACHINED PART	± 0.15 / ± 0.4 / ± 0.8 / ± 1.0	

TITLE: PILOT ACTIVE CHAIR ARM PLATES (C903)

DO NOT SCALE

DRAWING NO. AB7039 — ISSUE NO. 0 — SHEET 1 OF 1

ALL INTELLECTUAL PROPERTY RIGHTS SUBSISTING IN THESE DESIGNS ARE THE PROPERTY OF SOIL MACHINE DYNAMICS LTD. NO COPY IS TO BE MADE WITHOUT THE WRITTEN PERMISSION OF SOIL MACHINE DYNAMICS LTD. ANY PATENT APPLICATIONS, PATENTS AND/OR DESIGN APPLICATIONS, REGISTERED DESIGNS, DESIGN RIGHTS OR COPYRIGHT ARISING FROM OR CONTAINED IN THE DESIGNS ARE THE PROPERTY OF SOIL MACHINE DYNAMICS LTD AND ALL INFORMATION MUST BE HELD IN THE STRICTEST CONFIDENCE.

SMD Hydrovision