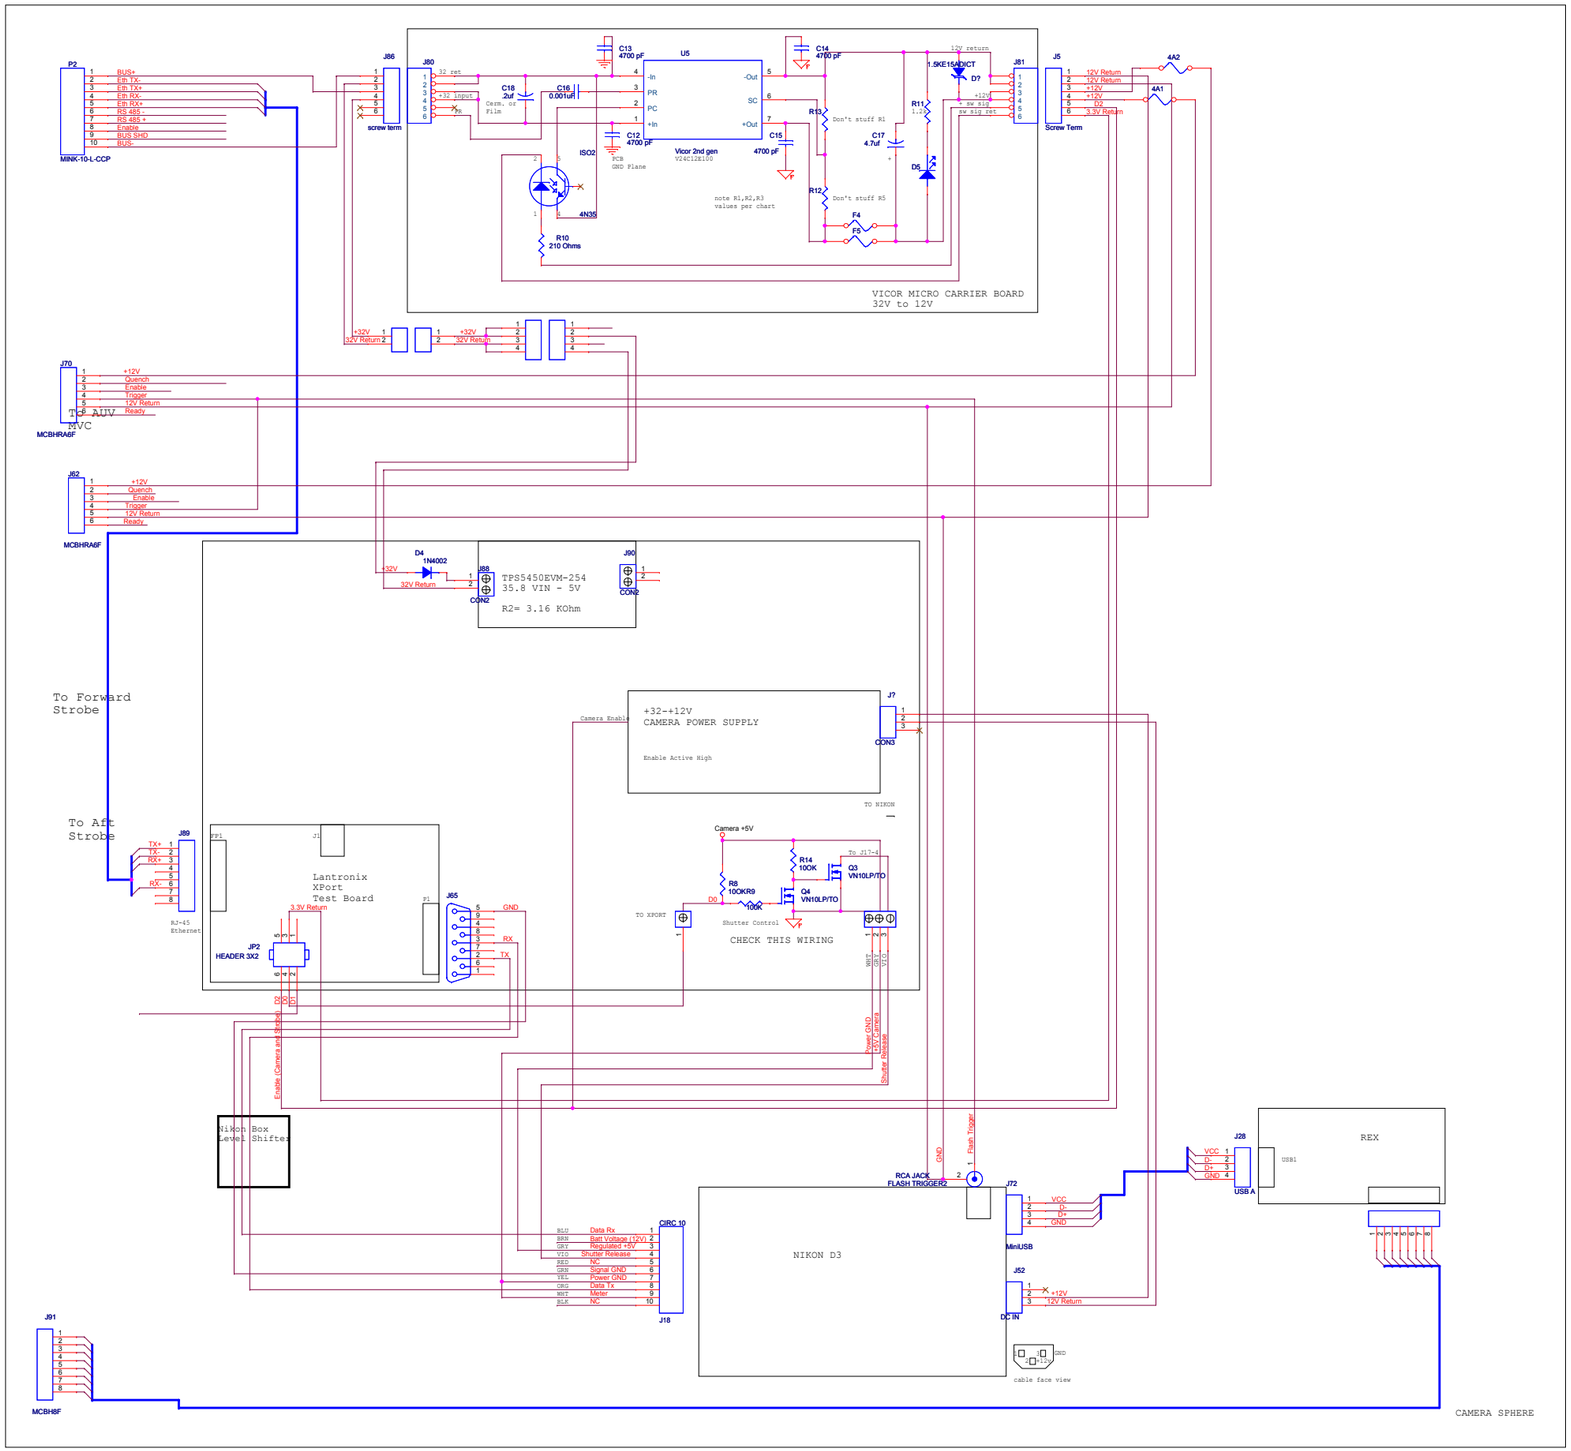

Title	BIALIV: Camera Sphere		
Size D	Document Number <Doc>		Rev 1.0.0
Date: Thursday, September 09, 2010	Sheet 6 of 12		