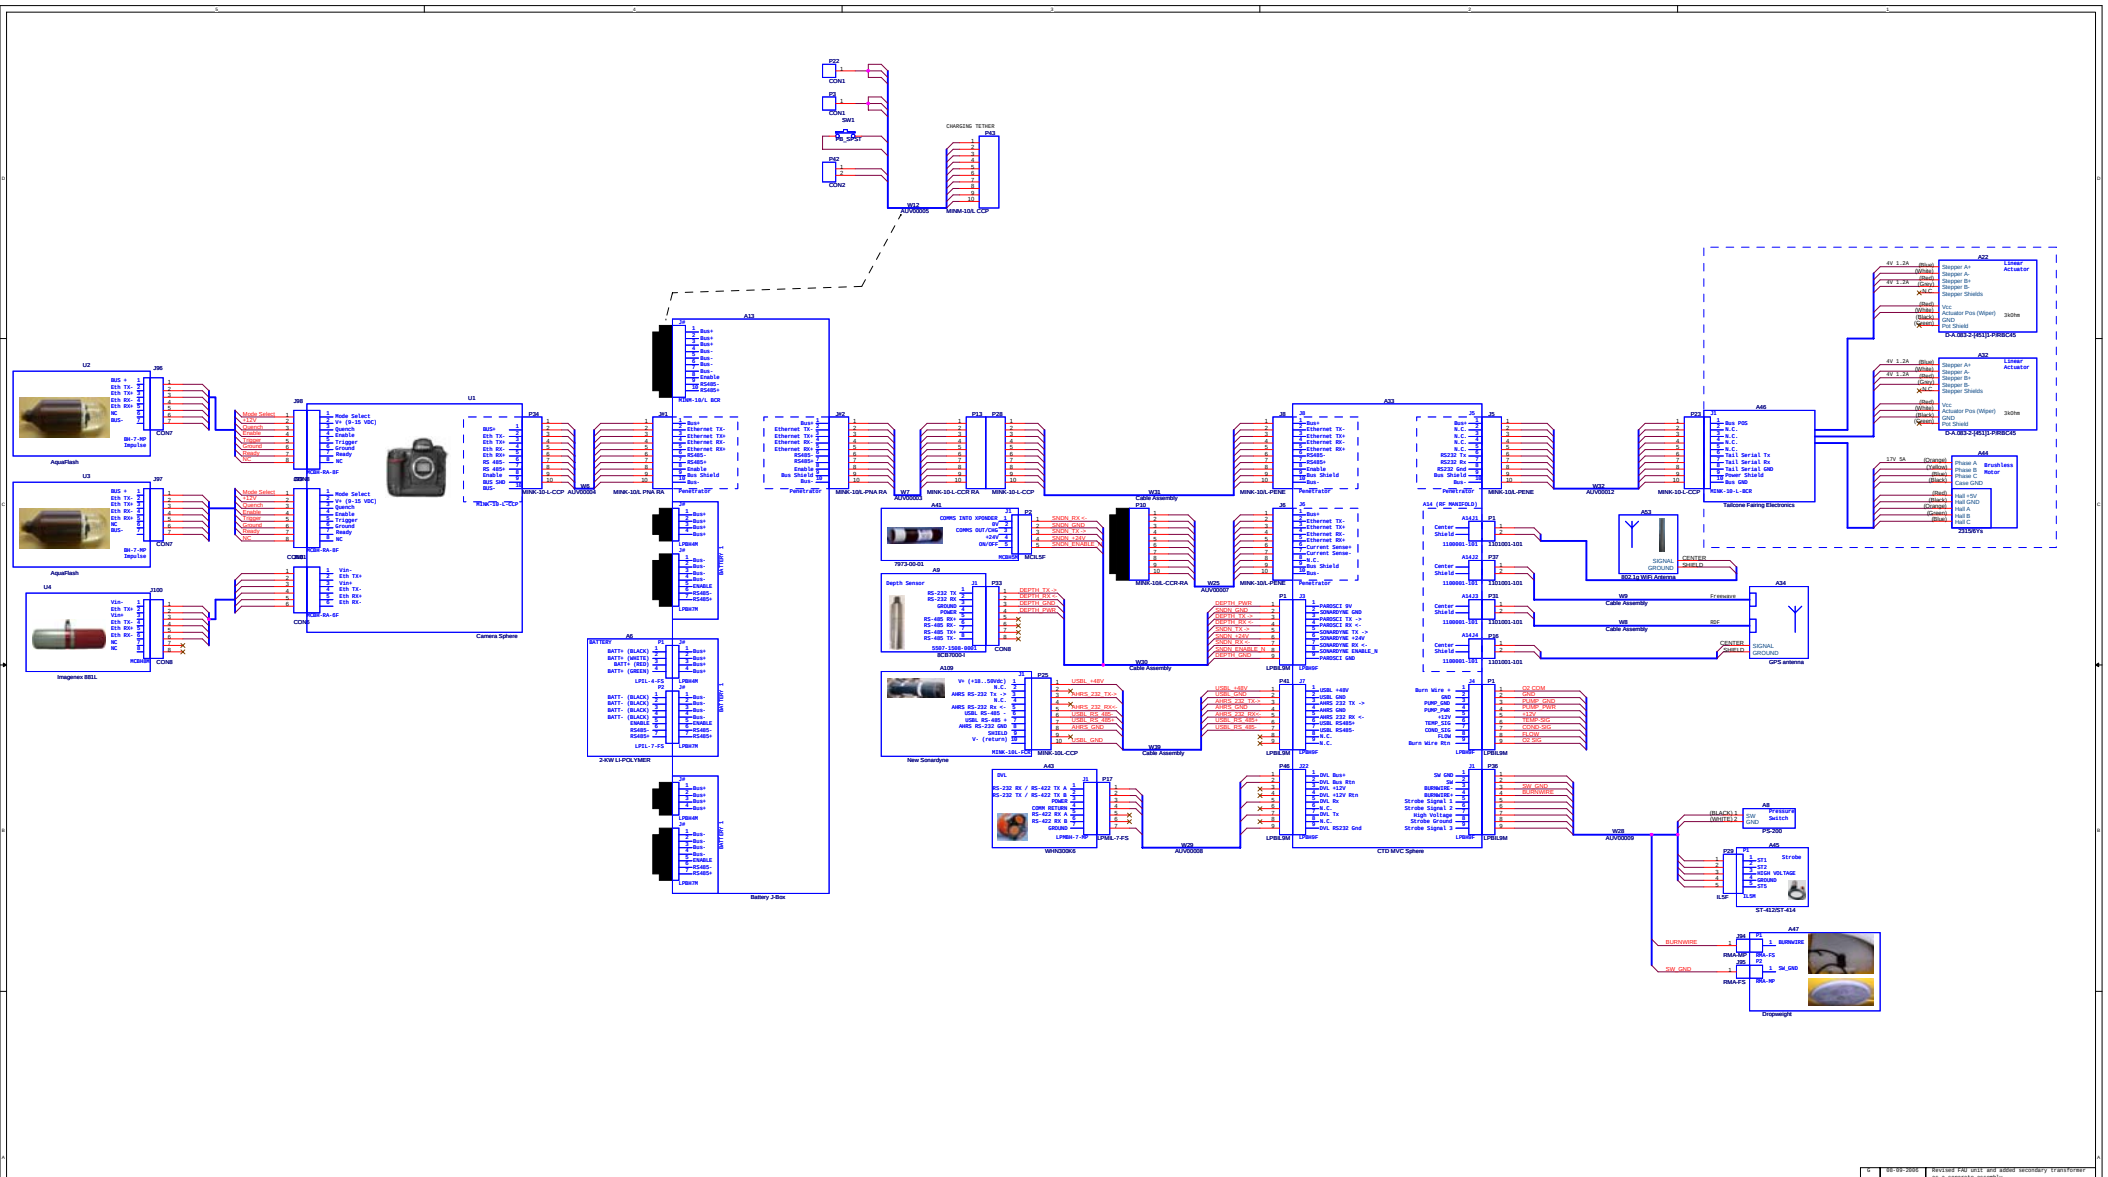

Rev.	Date	Description
G	08-09-2006	Revised FAU unit and added secondary transformer as a separate assembly
F	08-08-2006	Moved USBL connection back to MVC, added AWRS connection to MVC, dummied off 7973-00-01
E	05-09-2006	Moved USBL connection to Forward FAU unit. Dummied off old connection to Forward FAU unit.
D	02-08-2006	Revised FAU unit to reflect current design, added RS-2
C	01-04-2006	Added UV sensor, moved dropweight wiring, added separate grd on USBL cable
B	10-19-2005	Revised for wireless docking
A	02-02-2005	Initial Release

Copyright © 2005 MBARI
All information herein is considered proprietary and may not be copied, duplicated, or transmitted without the express permission of Monterey Bay Aquarium Research Institute.

Monterey Bay Aquarium Research Institute
7700 Sandholdt Rd., Moss Landing, CA 95039-9644

Designed by: Lance McBride
Drawn by: Lance McBride

Title	Docking AUV Top Level
Size	D
Document Number	1002906
Rev	G
Date:	Friday, September 29, 2006
Sheet	1 of 1