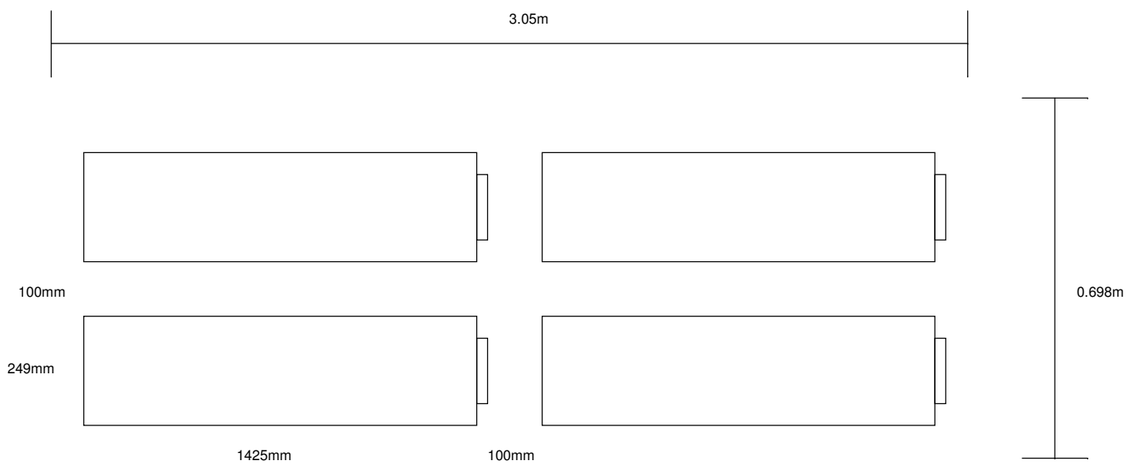

Weight (air) = 596kg
Weight (water) = 252kg

1S4P (4 batteries)

Vbus = 311V
Cap = 288Ah, 89.6kWh

Does not include volume for the Power Comm Rail Module
(they could reside on top of batteries for added height)

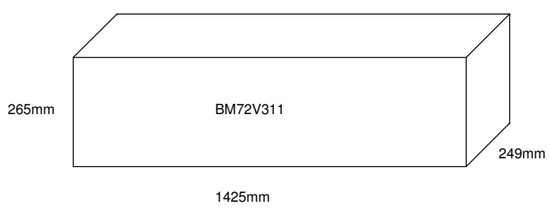

Weight (air) = 149kg
Weight (water) = 63kg

Monterey Bay Aquarium Research Institute 7700 Sandholdt Road, Moss Landing, CA 95039	Schematic Name: LASS AUV Concepts		
	Page Title: Kraken Battery Dimensions		Engineer: <Engineer>
	Project Name: <Project Name>	Group Name: <Group>	Designer: <Designer>
	System: <System>	Subsystem: <Subsystem>	Last Updated By: <Updated By>
	Drawing Number: <MBARI DN>	Release: <RevVersion: <Version>	Status: <Status> / Size: C
	Page Modify Date: Wednesday, May 13, 2026	Check In Date: <LCID>	Sheet <PageNumber> of <Page Count>