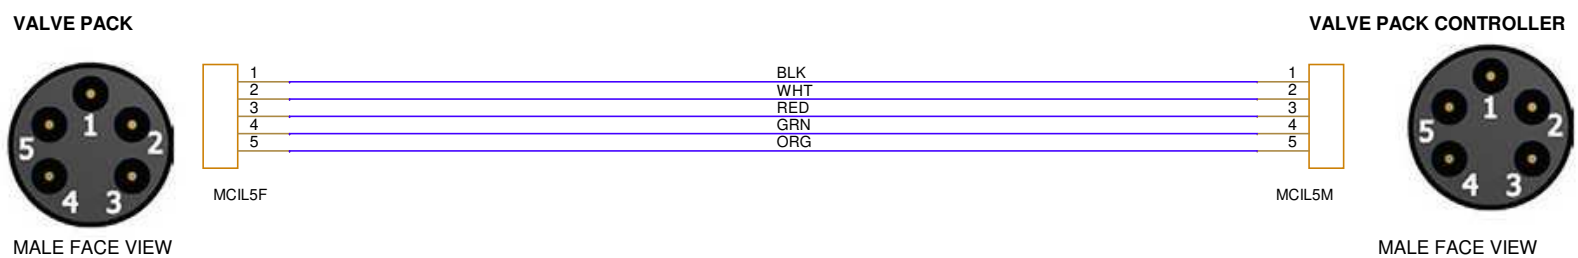

NOTES:
1. Length ~4FT
2. Label both ends "CBL-OI-002 VALVE PACK"
3. Splice stock cables at center

MBARI			Monterey Bay Aquarium Research Institute 7700 Sandholdt Road, Moss Landing, CA 95039		
			Title Cable: Valve Pack Control		Project 901101
Engineer E. Martin	Size A	Document Number 100221336	Part Number CBL-OI-002	Project File X:\901101...\Schematics\	Rev 1.0
Designer <Designer>	Date: Monday, June 17, 2019			Sheet 12 of 12	