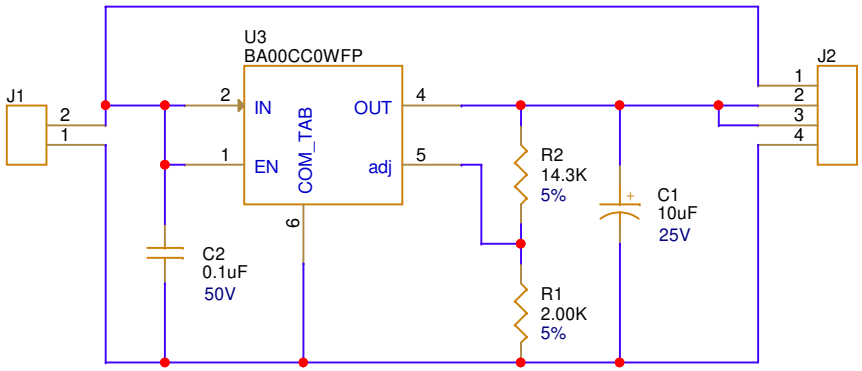

TCSM400 MRS NF10 BRUSHLESS

V+ RED N/C
+12 GREY +10 RED
+12 GREEN N/C
GND BLACK GND BLACK

VO =Vc(Vadj) x (1 +R2/R1)

VC=1.225

R2 TABLE		
V OUT	R2	USE
10V	14.3K	NF10 BRUSHLESS
11V	15.6K	TCSM400
12.1	17.8k	TCSM400 MRS

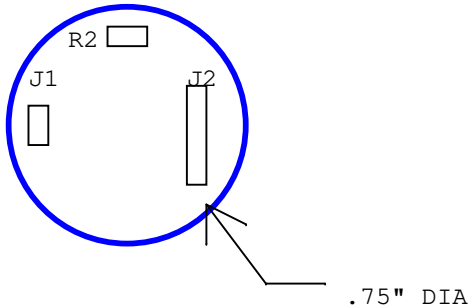

INITIAL RELEASE 10/7/2014

Title: MRS BRS PUMP REGULATOR

Size: A | Document Number: 10021132 | Rev: -

Date: Tuesday, October 07, 2014 | Sheet 1 of 1