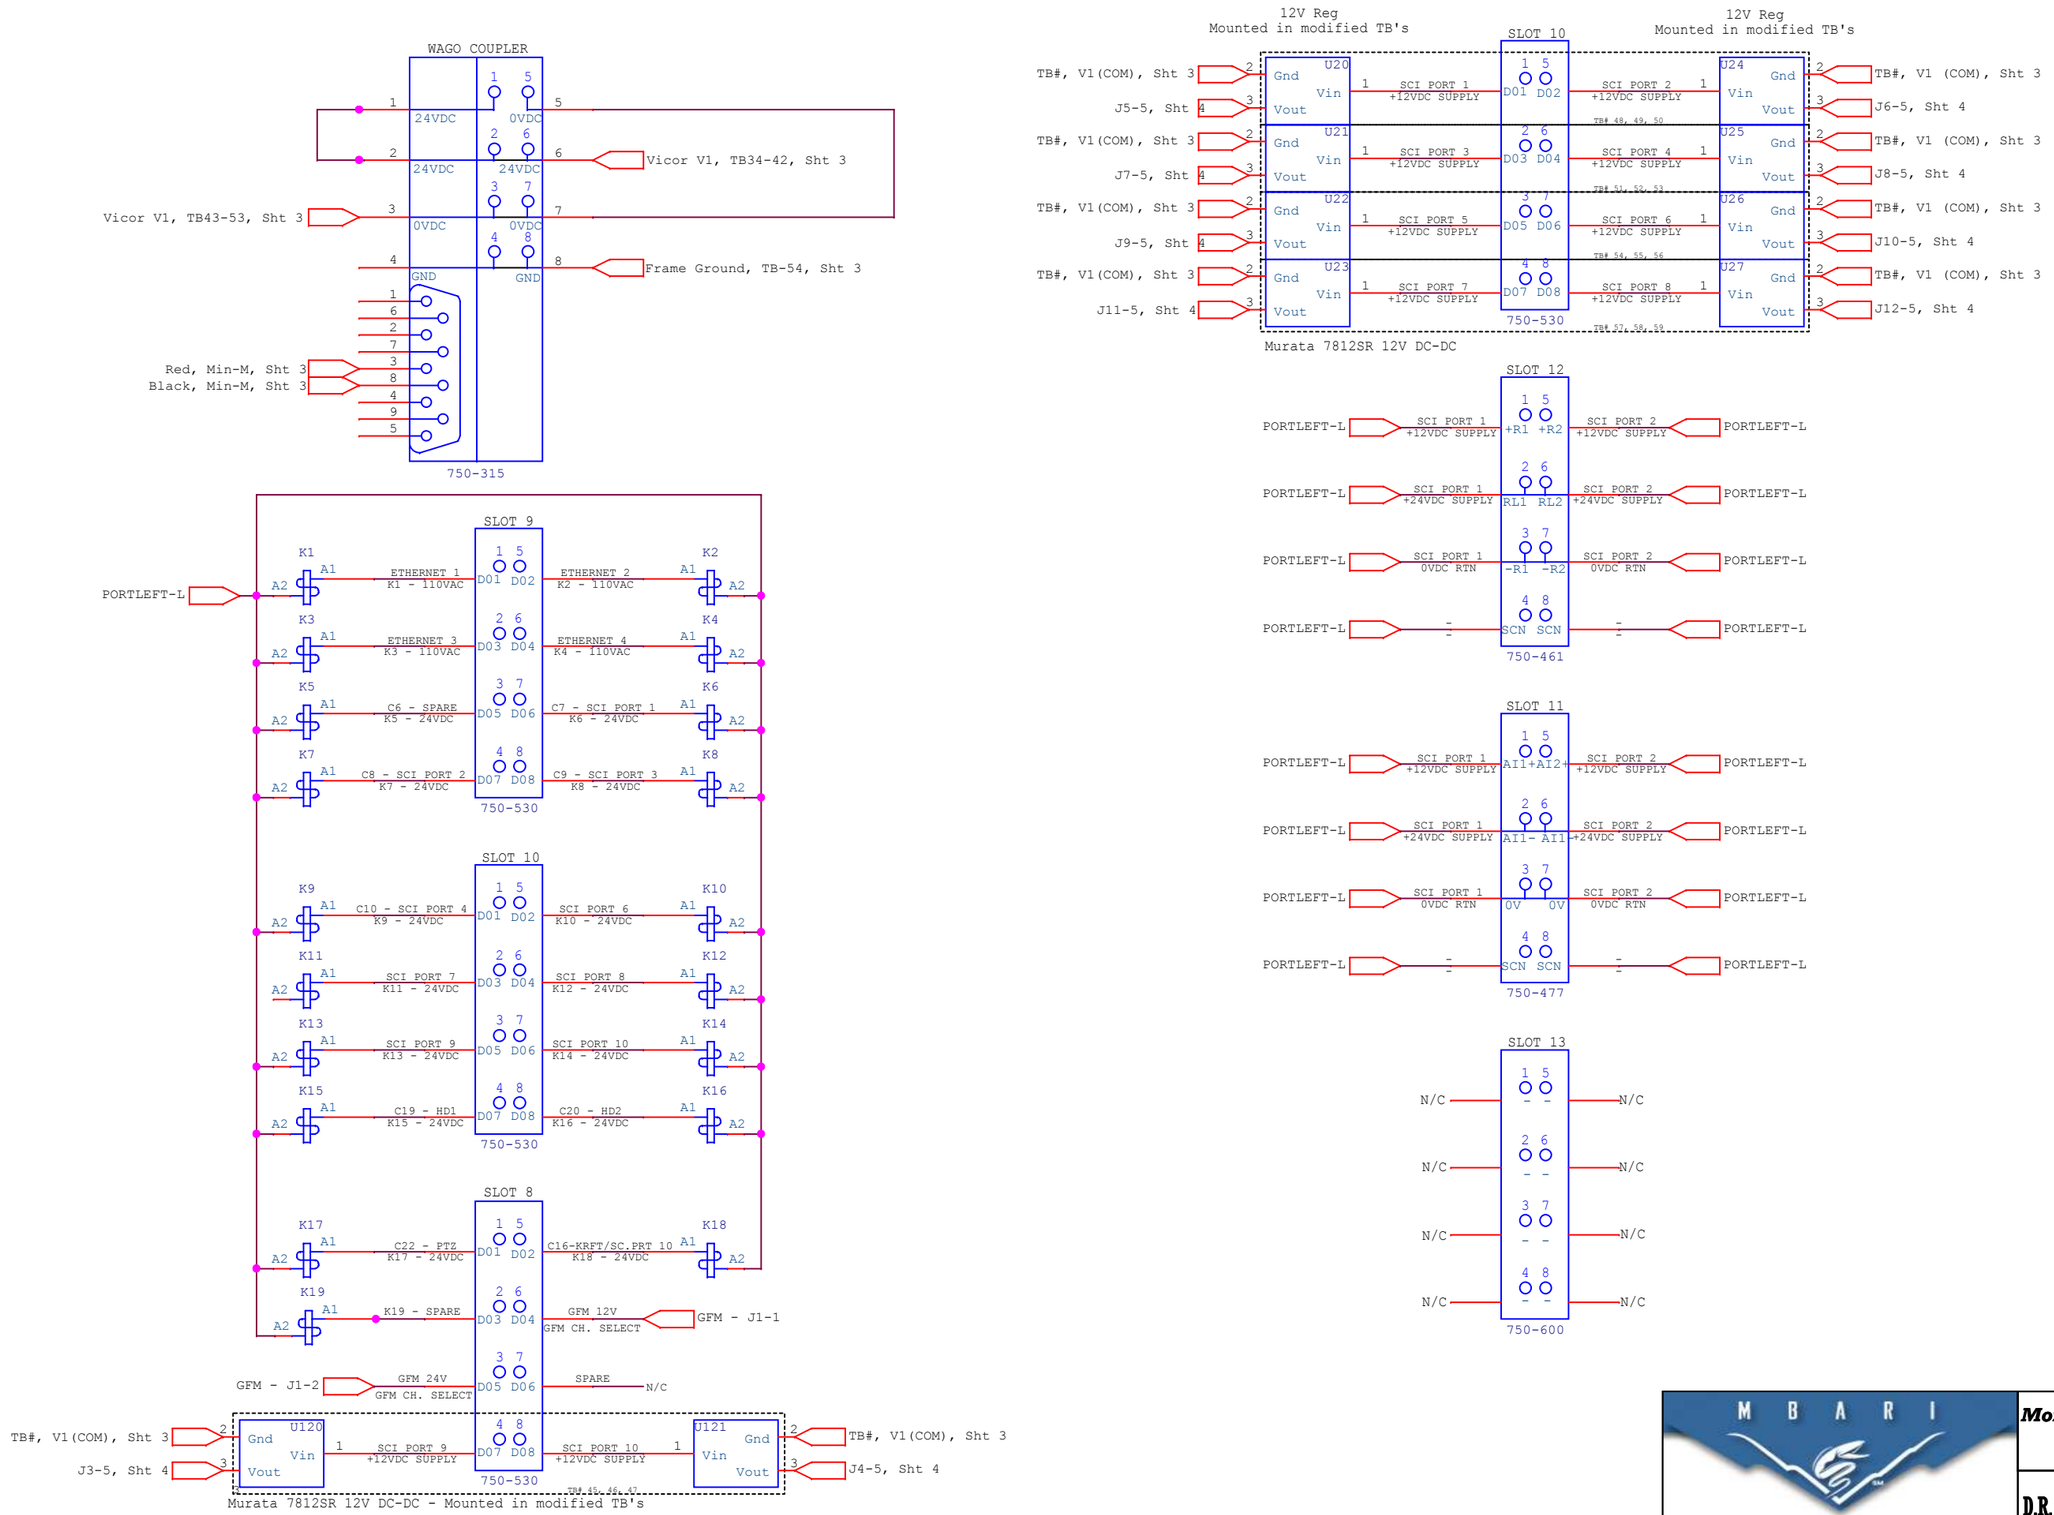

Monterey Bay Aquarium Research Institute
7700 Sandholdt Road, Moss Landing, CA 95039

Title	Project
D.R. Fiber Optics Can	<Project>

Engineer	Size	Document Number	Part Number	Project File	Rev
Ben Erwin	B	<Doc>	<Part Number>	<Project File>	<Rev>
Designer: Ben Erwin	Date: Thursday, April 05, 2018		Sheet 1 of 1		