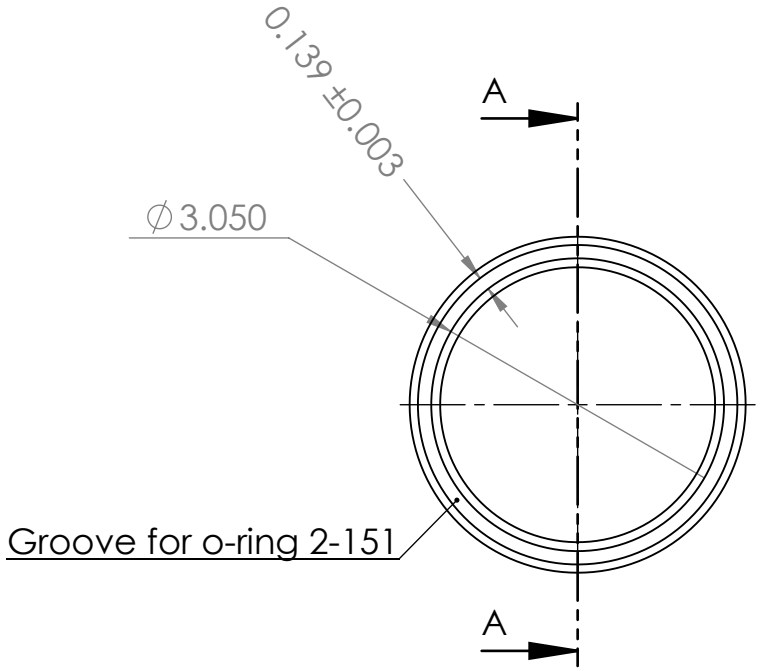

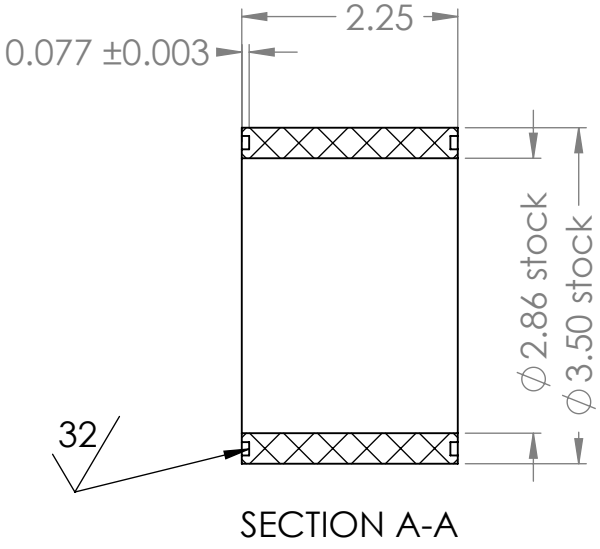

SECTION A-A

Make from 3" schedule 80 PVC pipe
O-ring groove is identical on both ends

UNLESS OTHERWISE SPECIFIED TOLERANCES ARE:				APPROVALS	DATE	Monterey Bay Aquarium Research Institute
1 PLACE DIM ±1/16	2 PLACE DIM ±.02	3 PLACE DIM ±.005	ANGLES ±1°	DRAWN	7/30/2015	**MBARI** **7700 Sandholdt RD.** **Moss Landing, CA 95039** **PH: (831) 775-1700**
1.DIMENSIONS ARE IN INCHES 2. DIMENSION LIMITS HELD AFTER PLATING. 3. REMOVE BURRS AND SHARP EDGES .015 MAX. 4. MACHINED FILLET RADII .0150-.030. 5. MACHINED DIAMETERS ON A COMMON CENTERLINE CONCENTRIC WITHIN .OO5 6. PERPENDICULARITY & PARALLELISM OF MACHINED SURFACES .002 PER INCH. MAX .012 INCHES FOR SINGLE SURFACE.				CHECKED		
				ENGINEER	Francois Cazenave	
				PROJECT NO.		SeeStar camera housing tube
				PROJECT		
Material: PVC				WEIGHT lbs		SIZE A · DWG. NO. · REV.
						SCALE:1:2 · WEIGHT: · SHEET 1 OF 1

This work is distributed under a Creative Commons Attribution-ShareAlike 4.0 license.