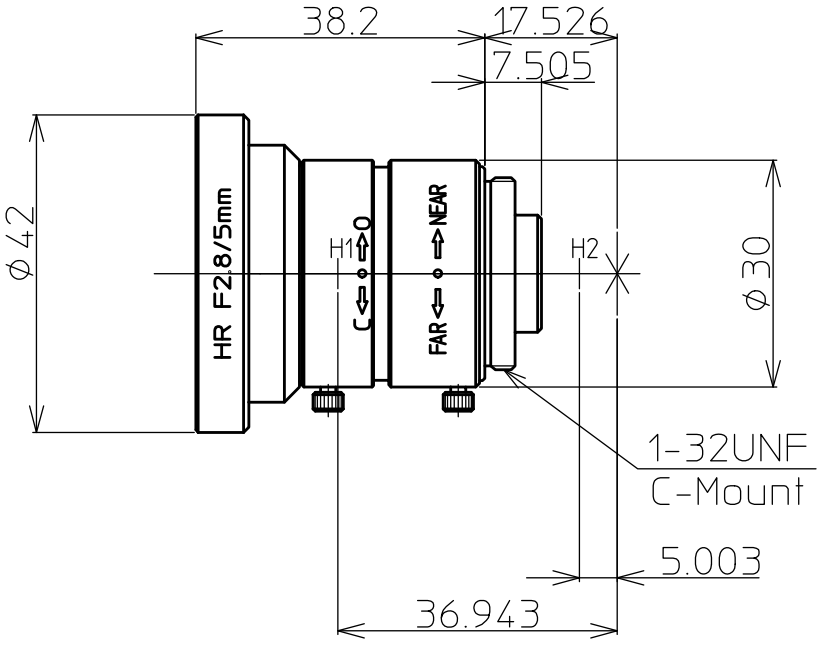

2/3" 2.8/5mm C		1/2"	1/3"
FOCAL LENGTH	f=5mm		
MAX. DIAMETER (RATIO)	F=1:2.8~16		
PICTURE SIZE	6.6x8.8mm	4.8x6.4	3.6x4.8
ANGLE VER. ANGLE	66.9°	51.3°	39.6°
HOR. ANGLE	82.4°	65.2°	51.3°
M.O.D	196.8x147.6mm		
DISTORTION (TV)	-0.5%		
MINIMUM FOCUS DISTANCE	0.10m		
FLANGE BACK	17.526 mm in air		
BACK FOCUS	10.2mm in air		
FILTER SCREW SIZE	M40.5x0.5		
FRONT/REAR EFFECTIVE DIA.	Front φ28.0mm Rear φ10.0mm		
MOUNT	C-MOUNT		
EXIT PUPIL			
RESOLUTION CENTER/CORNER	Center100本/mm Corner80本/mm		
WEIGHT	85g		

		尺度 1/1	承認	製図
		機種名	2/3" F2.8/5mm	
09.10.13	作成年月日	機種番	LM5JC1M	