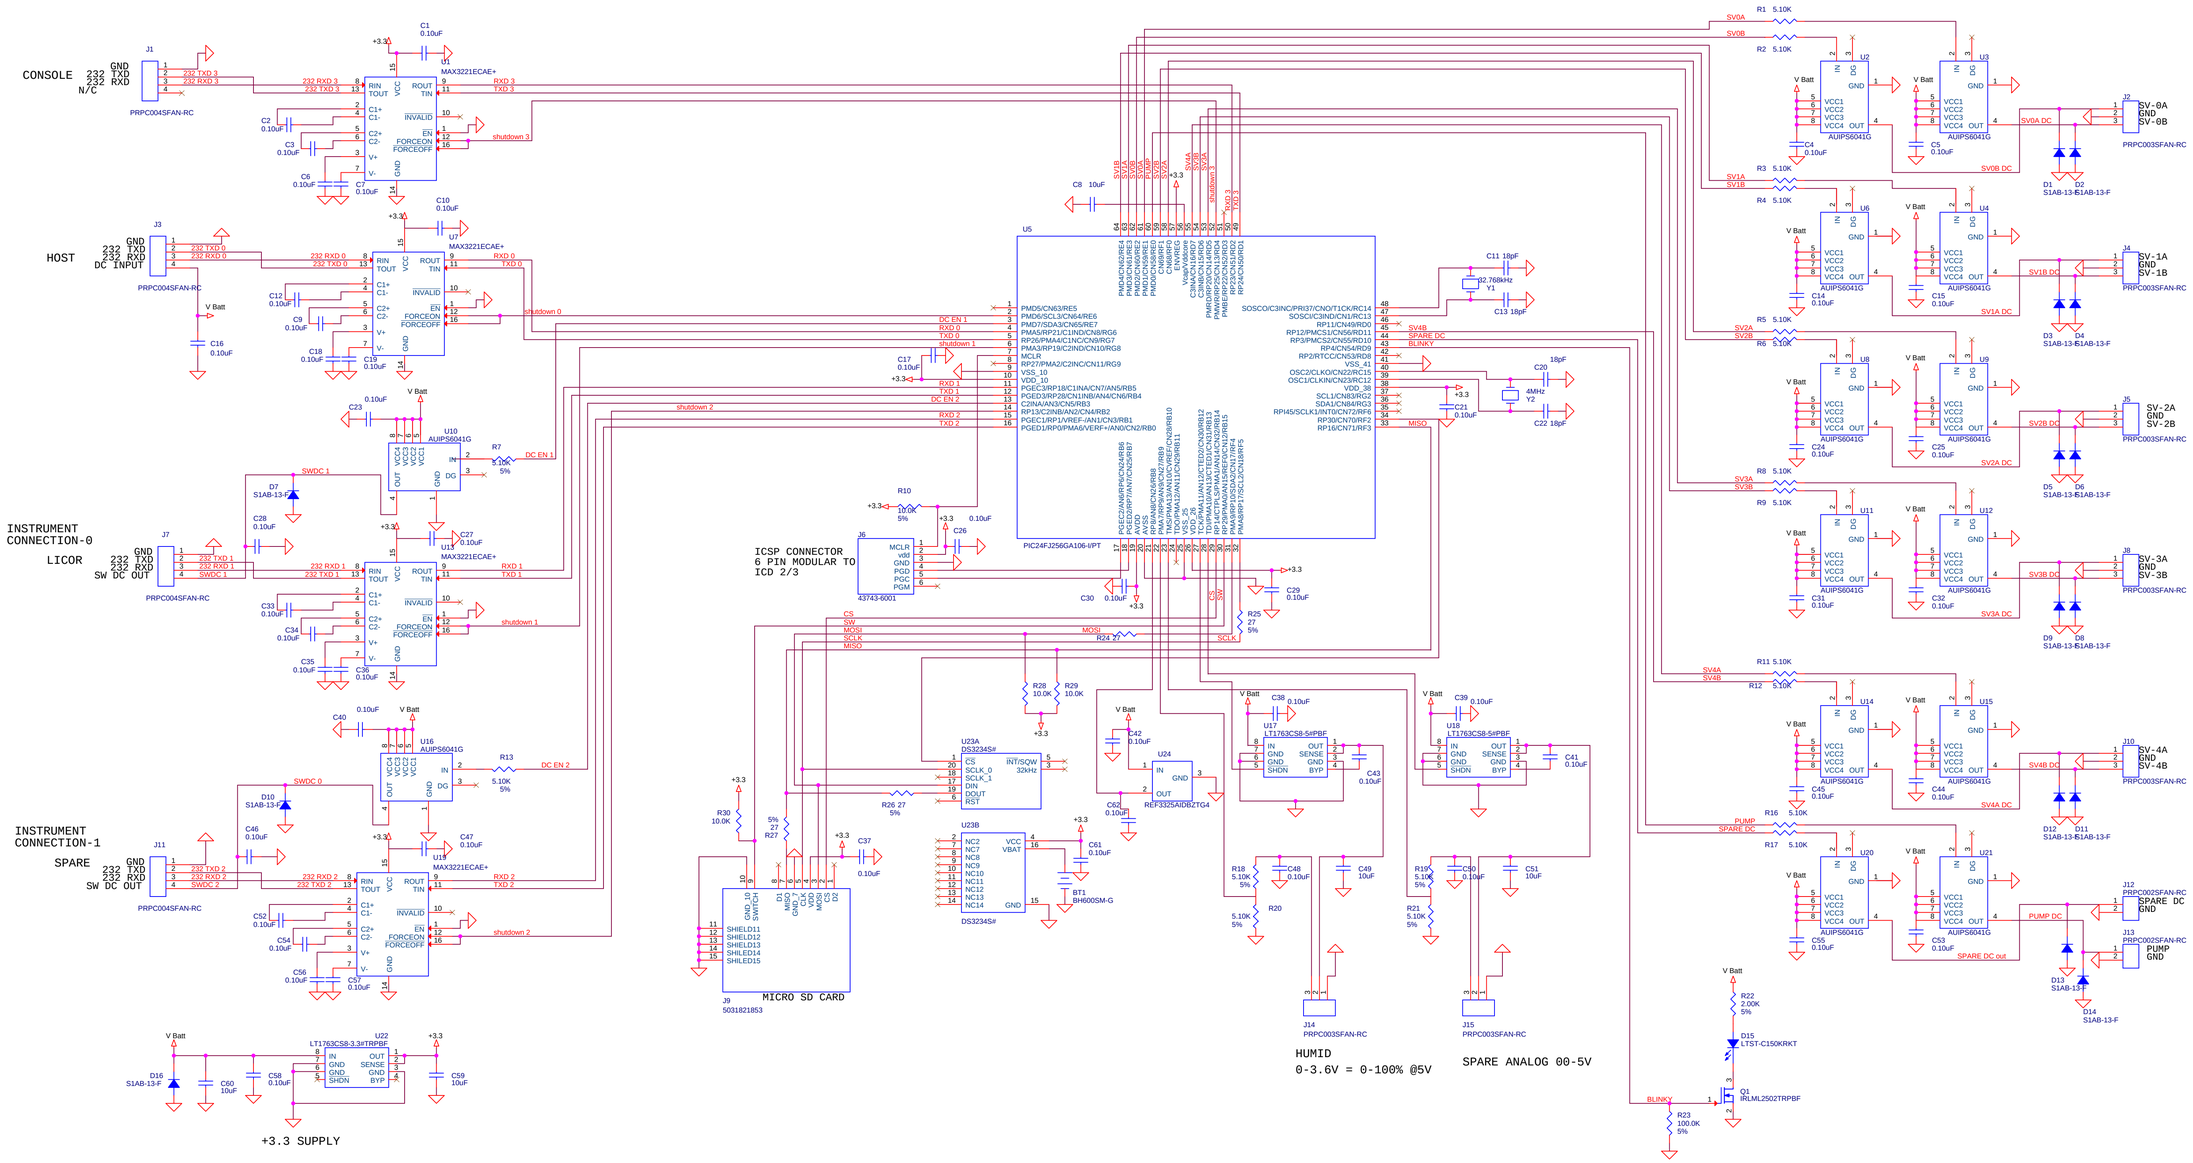

INITIAL RELEASE 1/28/2015

DRAFT 1/12/2015
DRAFT 2/5/2014

Title	PCO2 CONTROLLER	
Size D	Document Number <Doc>	Rev B
Date: Wednesday, January 28, 2015	Sheet 1 of 1	