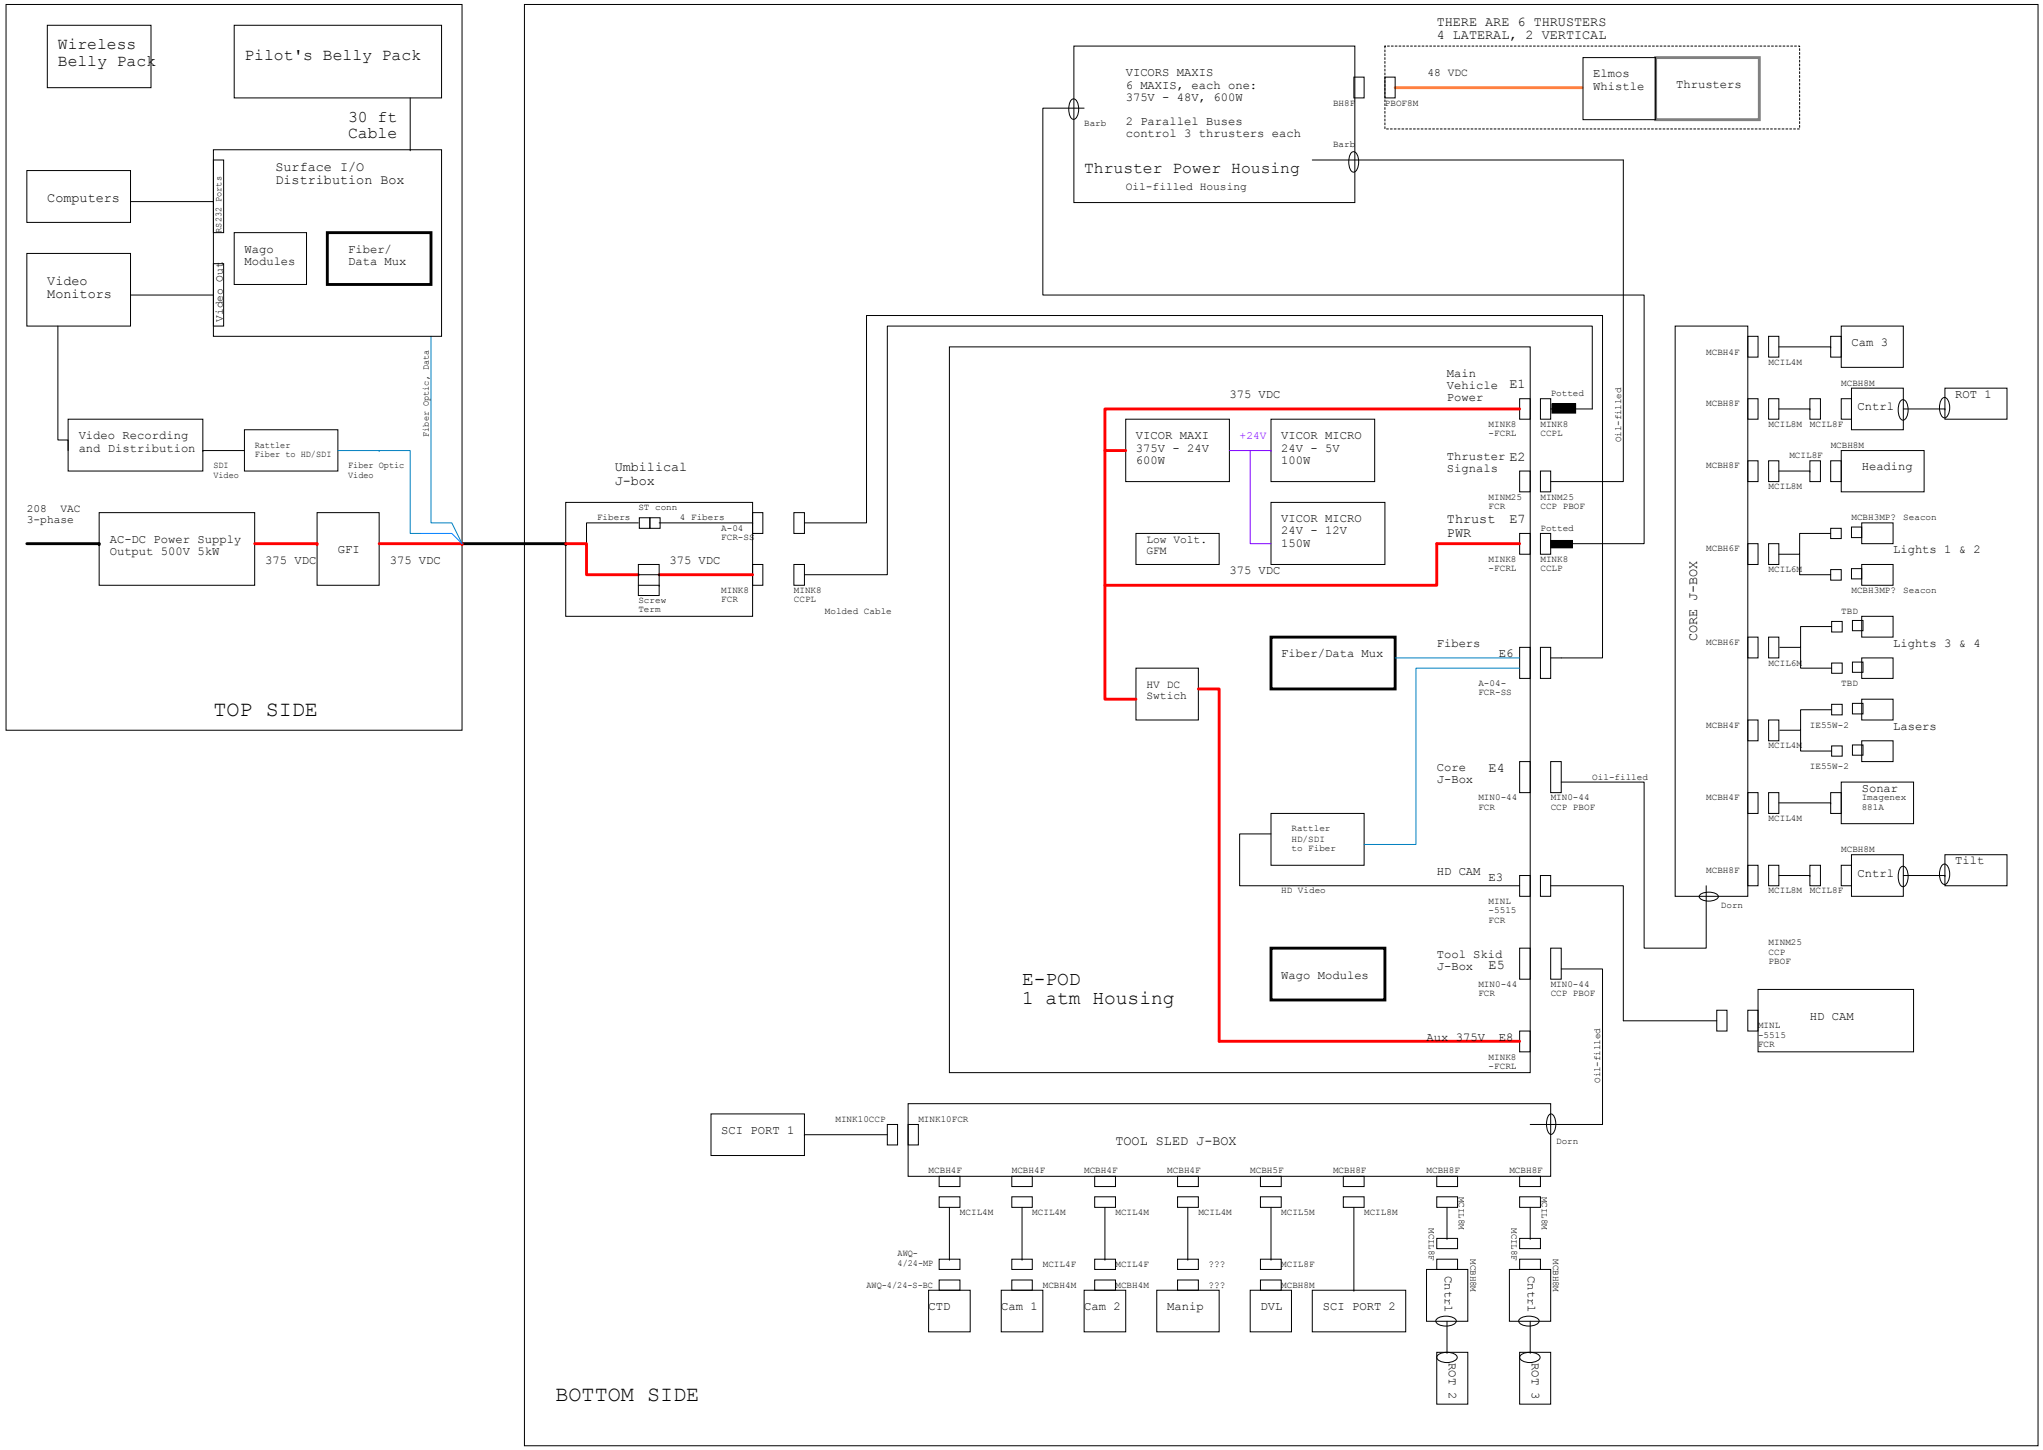

Title	MiniROV: System Block Diagram	
Size C	Document Number 11021187	Rev 1.0.0
Date: Tuesday, August 11, 2015	Sheet 1 of 1	