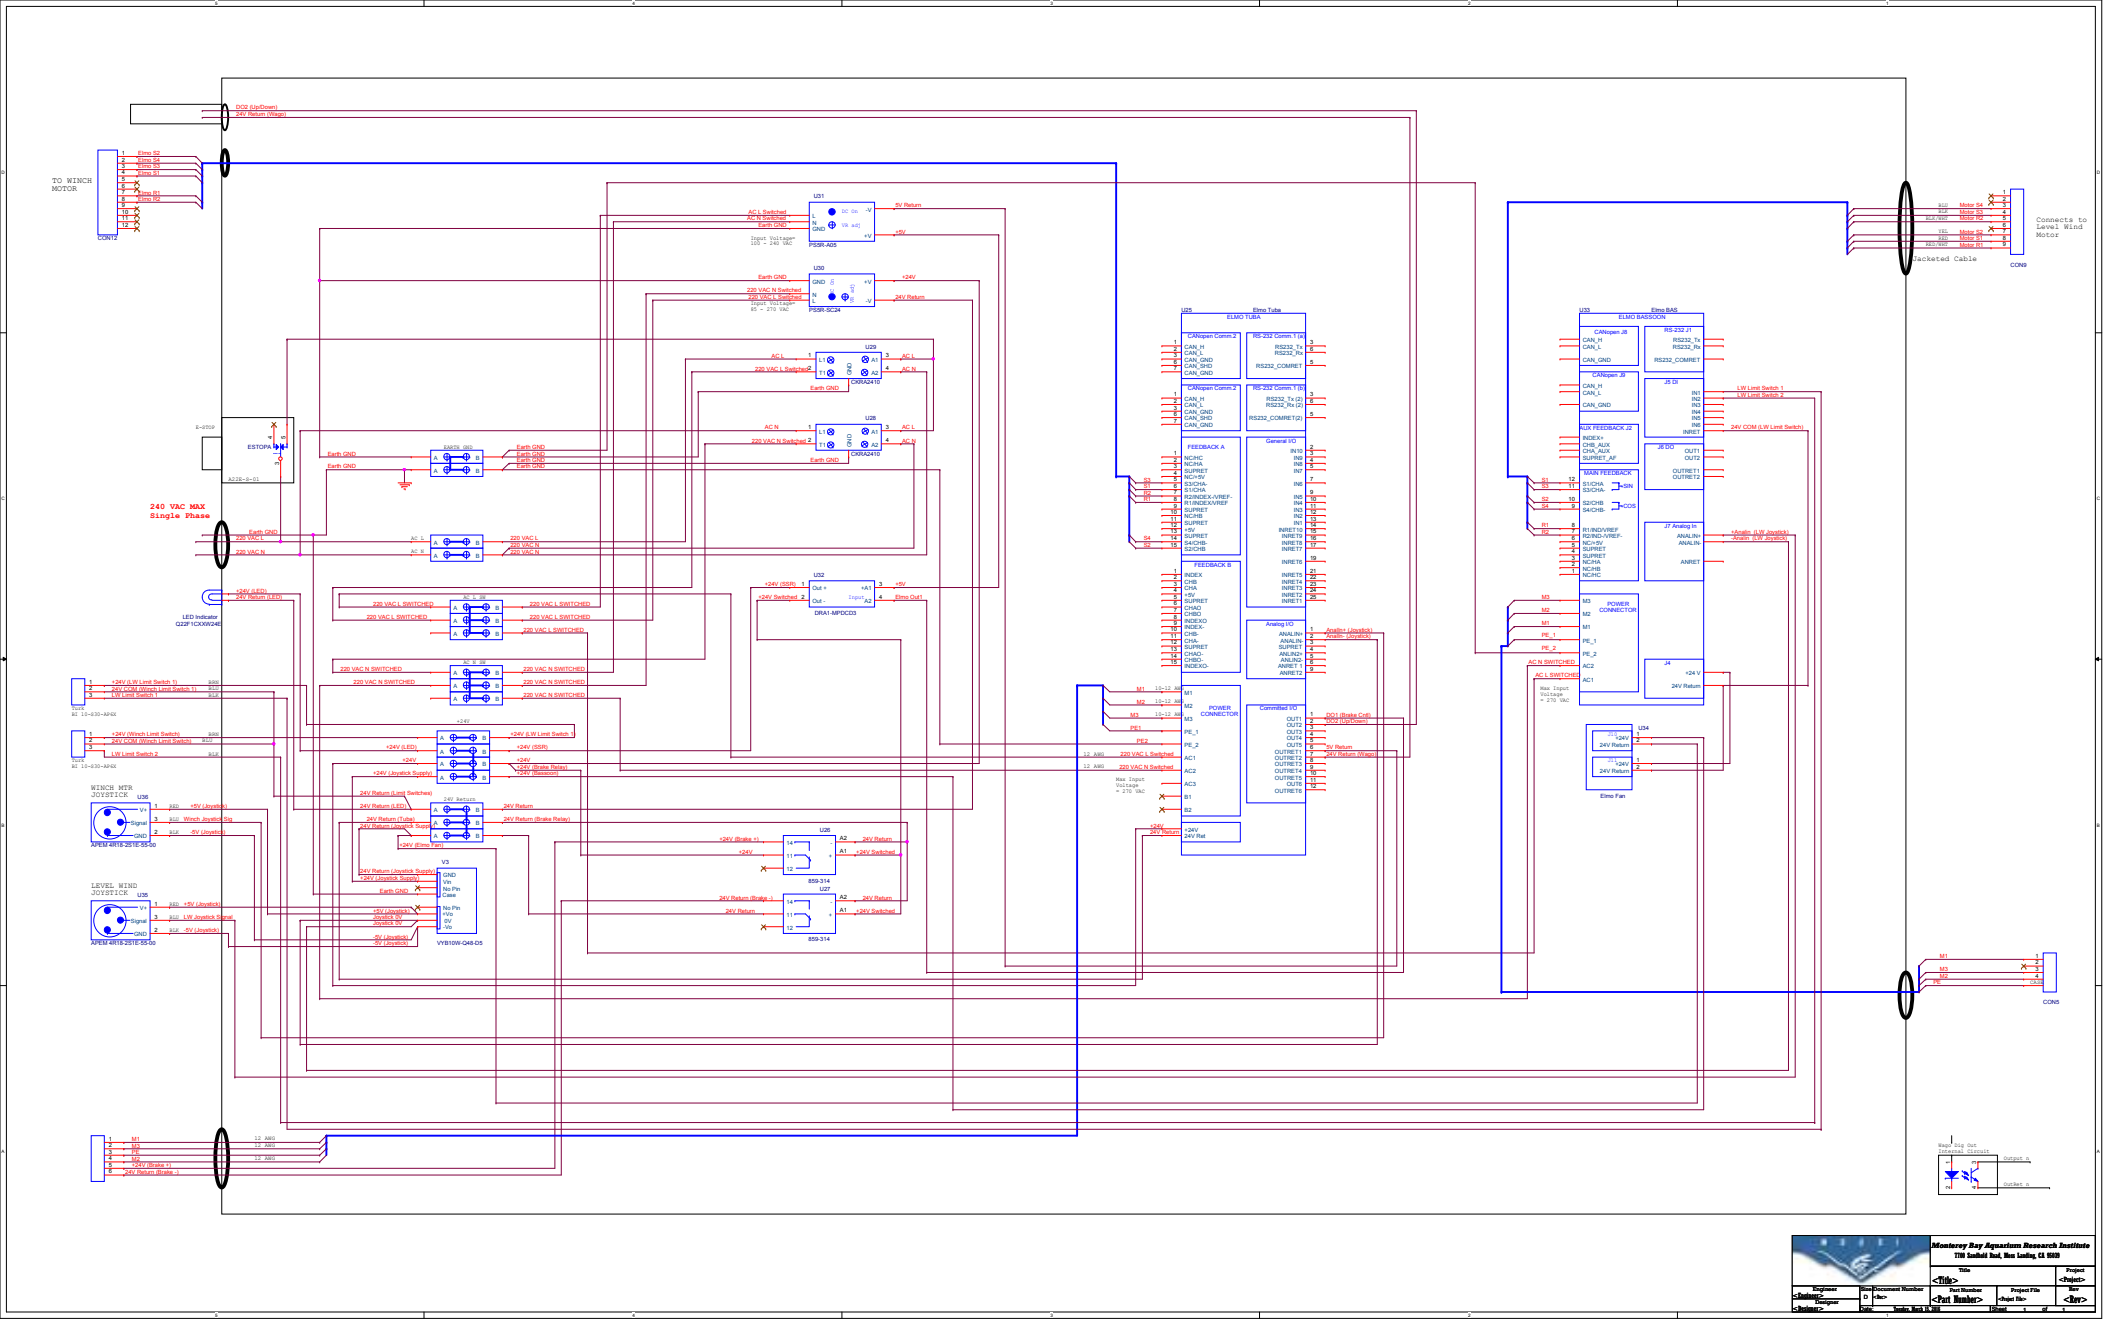

Monterey Bay Aquarium Research Institute		
7700 Sandholt Road, Moss Landing CA 95039		
Engineer: <Engineer>	Title: <Title>	Project: <Project>
Designer: <Designer>	Document Number: D <Rev>	Part Number: <Part Number>
Project File: <Project File>	Rev: <Rev>	
Date: Sunday, March 31, 2013	Sheet 1 of 1	