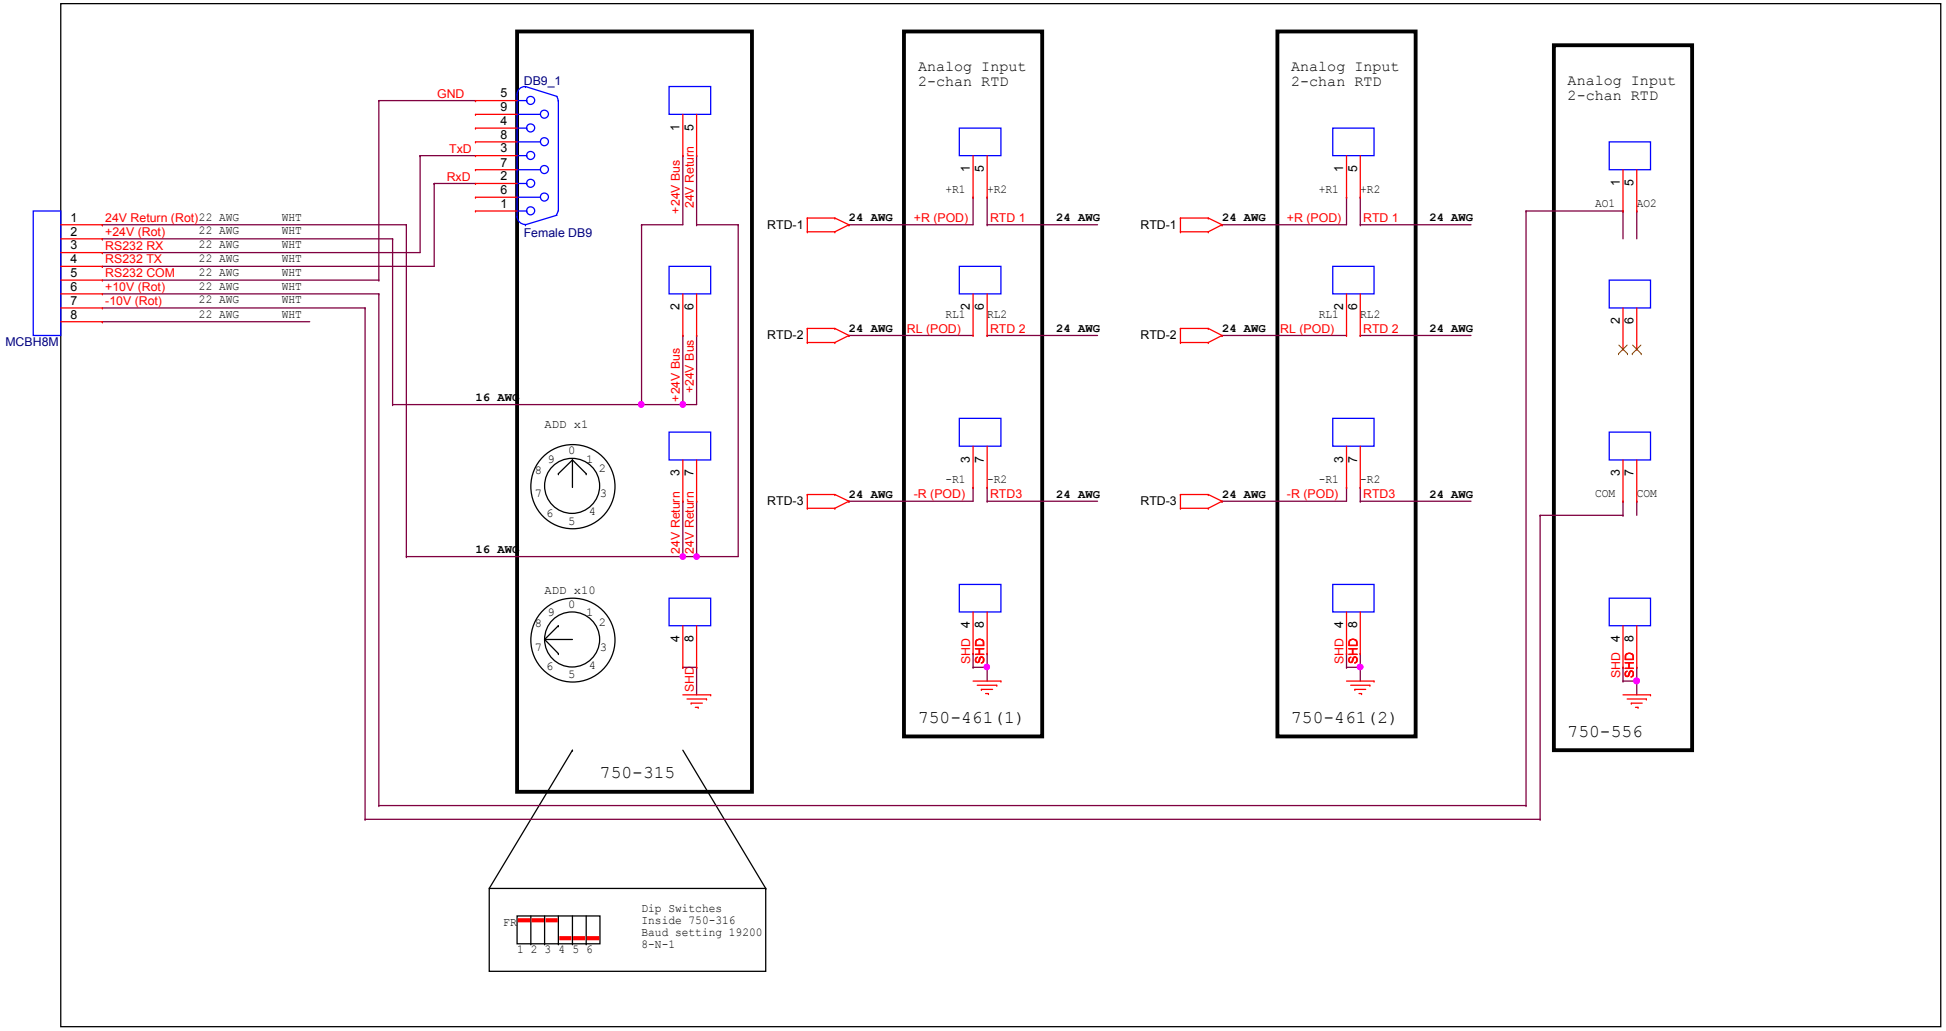

Title	MiniROV: Heat Flow Probe Control Can	
Size B	Document Number <Doc>	Rev <RevCod
Date: Tuesday, March 25, 2014	Sheet 1 of 1	