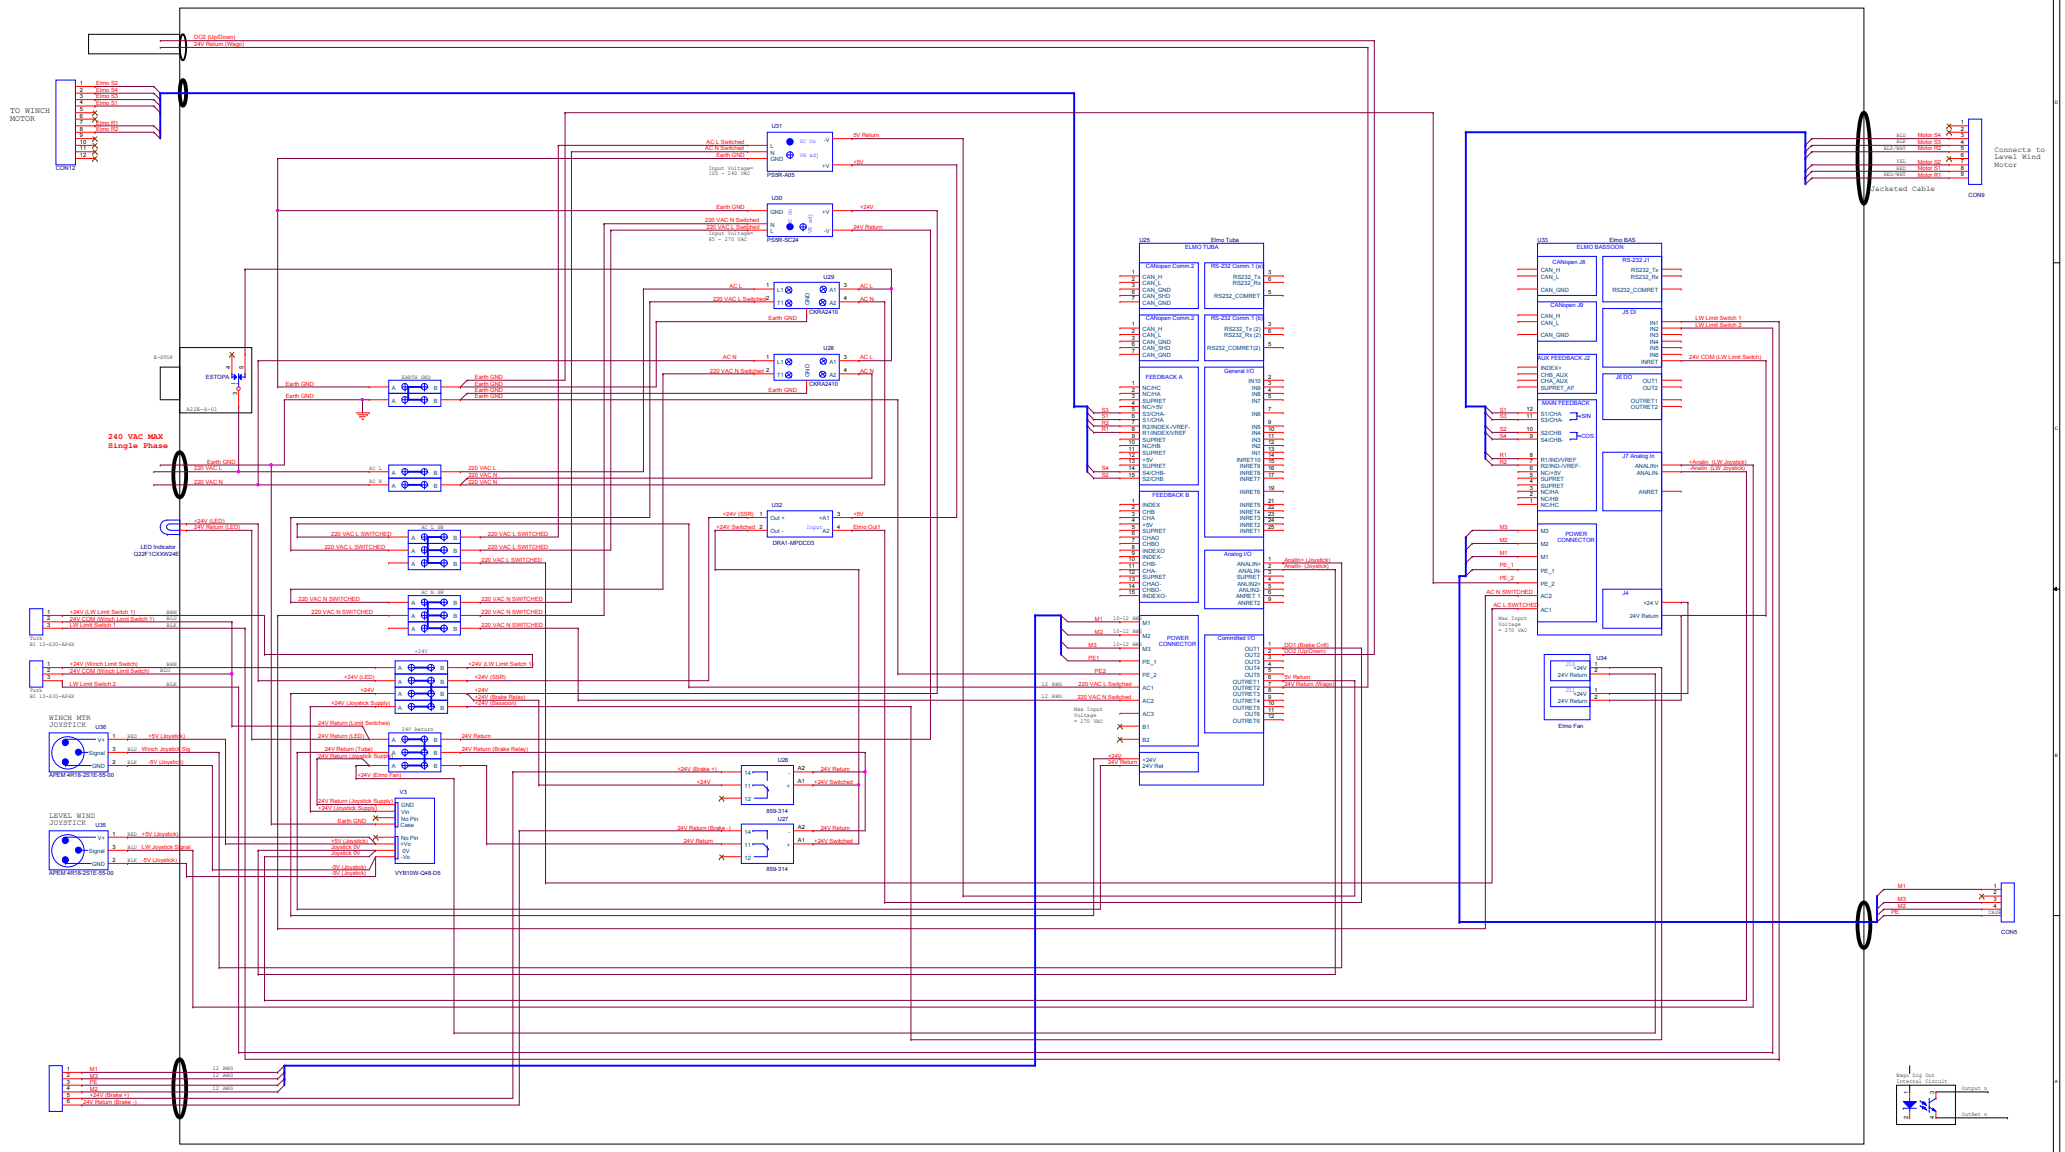
TO WINCH MOTOR
CON12
240 VAC MAX Single Phase
ESTOP1
LED Indicator
WINCH MTR JOYSTICK
LEVEL WIND JOYSTICK
Elmo Tuba
ELMO TUBA
Elmo BAS
ELMO BASSOON
Elmo Fan
Connects to Level Wind Motor
Jacketed Cable
CON9
CON5
Monterey Bay Aquarium Research Institute
7700 Sandholt Road, Moss Landing CA 95039