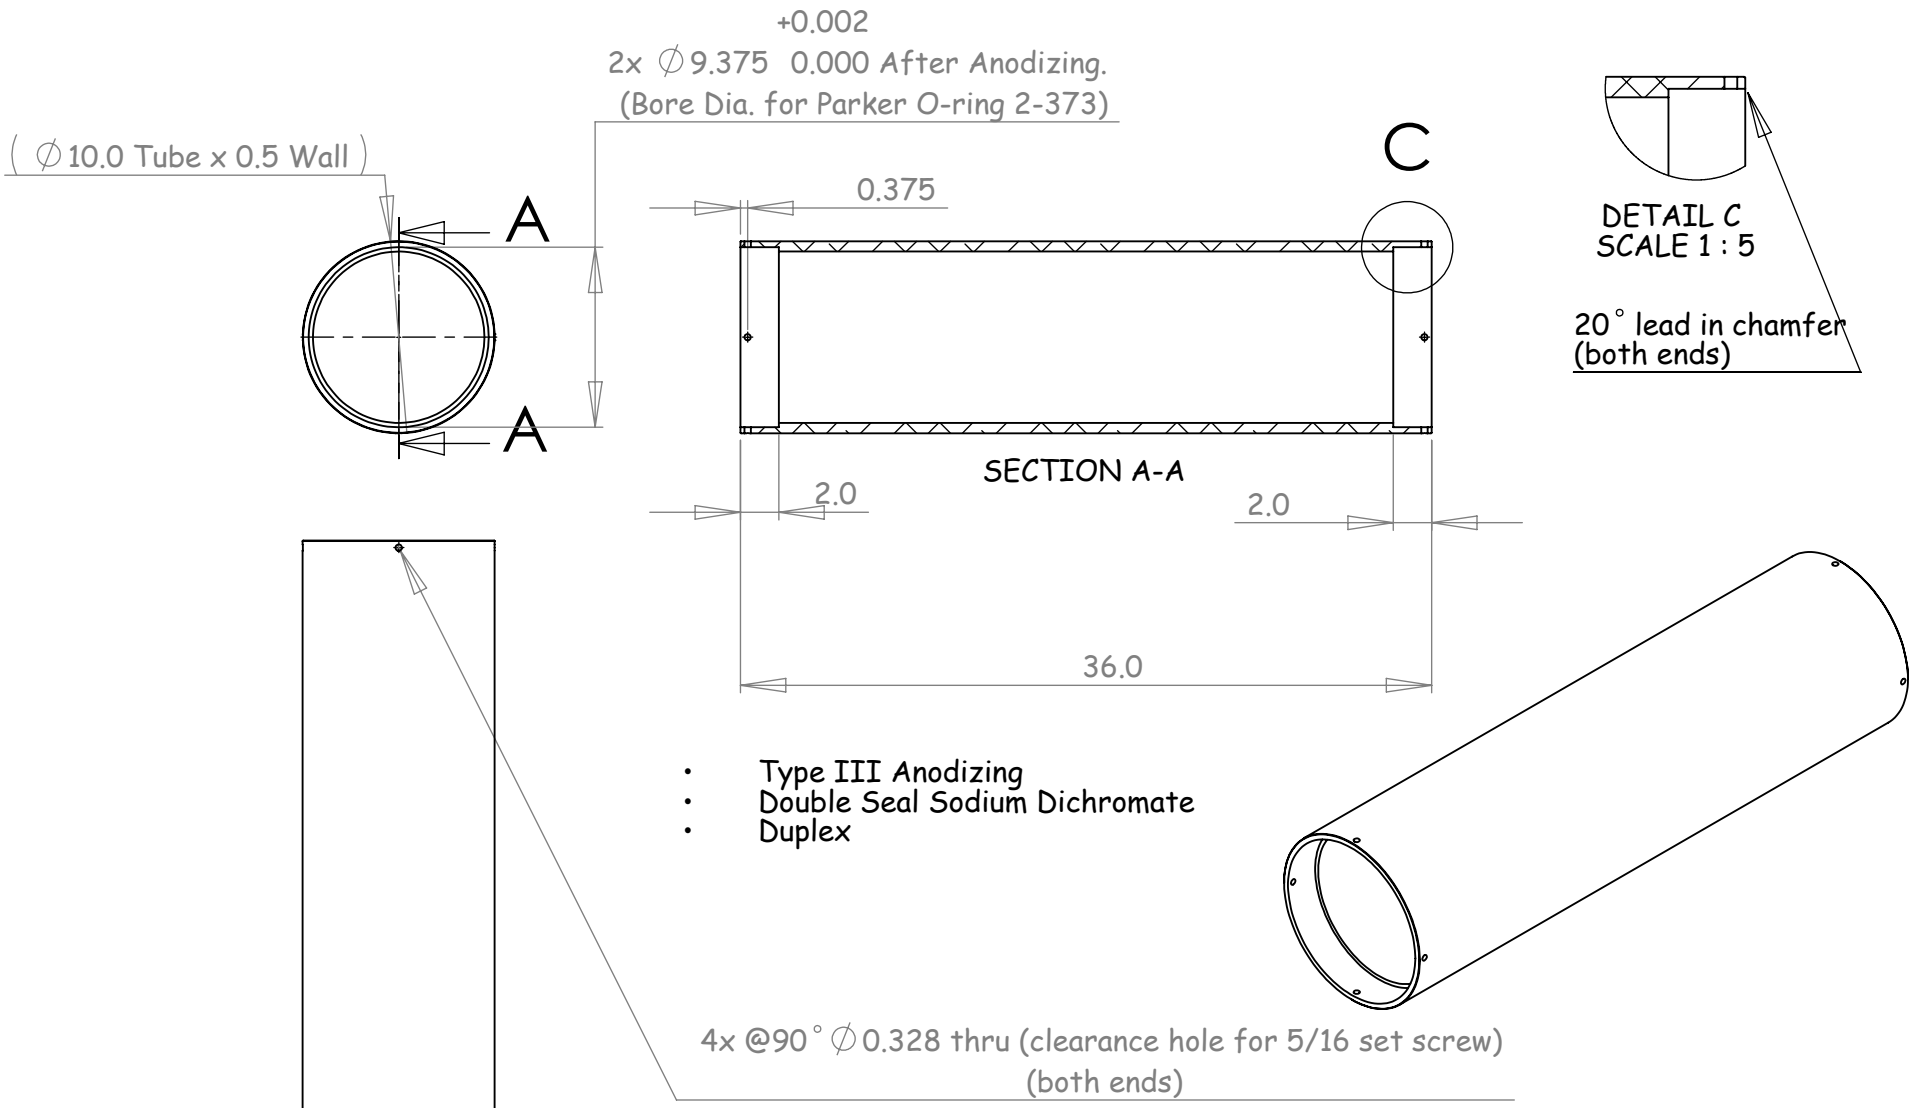

- Type III Anodizing
- Double Seal Sodium Dichromate
- Duplex

- Remove all sharp edges for Anodizing
- **Make (1) ea.**

		UNLESS OTHERWISE SPECIFIED DIMENSIONS ARE IN INCHES	CAD GENERATED DRAWING, DO NOT MANUALLY UPDATE	University of Hawaii, Manoa
			Drawn Kimball Millikan (ksm@hawaii.edu)	**Node Pressure Case** Kilo Nalu
		MATERIAL AL 6061 T6	Phone (808) 956-3643	
NEXT ASSY	USED ON	Units INCHES		SIZE A Revision Date 1/28/09 REV. 2
APPLICATION		Scale 1:10	Date 07/07/06	SCALE CAD FILE: SHEET OF