DWG NO.	SH	REV
10020555	1	A

REVISIONS

ZONE	REV	DESCRIPTION	DATE	APPROVED
	-	-	-	-

NOTES:

1. WORKMANSHIP TO BE EQUAL TO AND COMPLIANT WITH THE REQUIREMENTS OF IPC-A-610C CLASS II.
2. ORIENTATION OF POLARIZED CAPACITORS IS DENOTED BY A PLUS (+) SIGN.
3. DOT IDENTIFIES PIN #1 LOCATION AND DEVICE ORIENTATION.

TOP SIDE VIEW

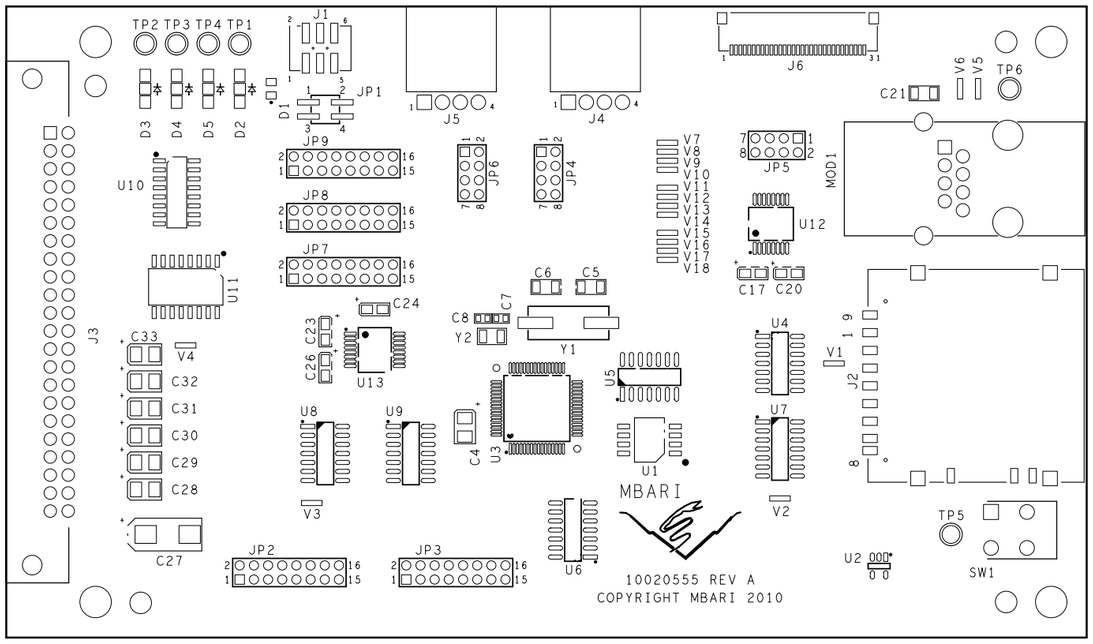

BOTTOM SIDE VIEW

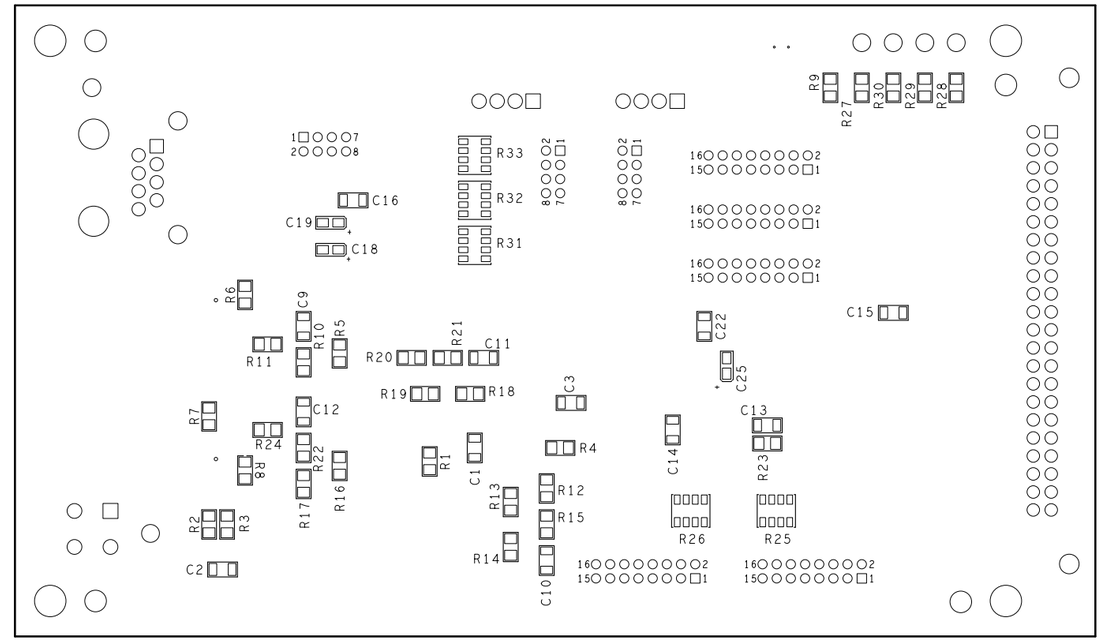

CAUTION
ELECTROSTATIC DISCHARGE SENSITIVE

MATERIAL:	PROJECT:		COMPANY: MBARI
FINISH:	APPROVALS	DATE	TITLE: ASSEMBLY DRAWING FOCE CHASSIS CPU
	DRAWN ODA105584	07-26-10	
UNLESS OTHERWISE SPECIFIED DIMENSIONS ARE IN INCHES ALL DIMENSIONS IN [ ] ARE MM DO NOT SCALE DRAWING	DESIGNER -	-	SIZE D / CAGE - / DWG NO. 10020555 / REV A
	ENGINEER -	-	
CALC WT	APPROVED -	-	SCALE NONE / DO NOT SCALE DRAWING / SHEET 1 OF 2

DWG NO. 10020555 SH 1 REV A