Cable to connect Freewave Radio and Payload2 Aux lines spare connector on Payload1.

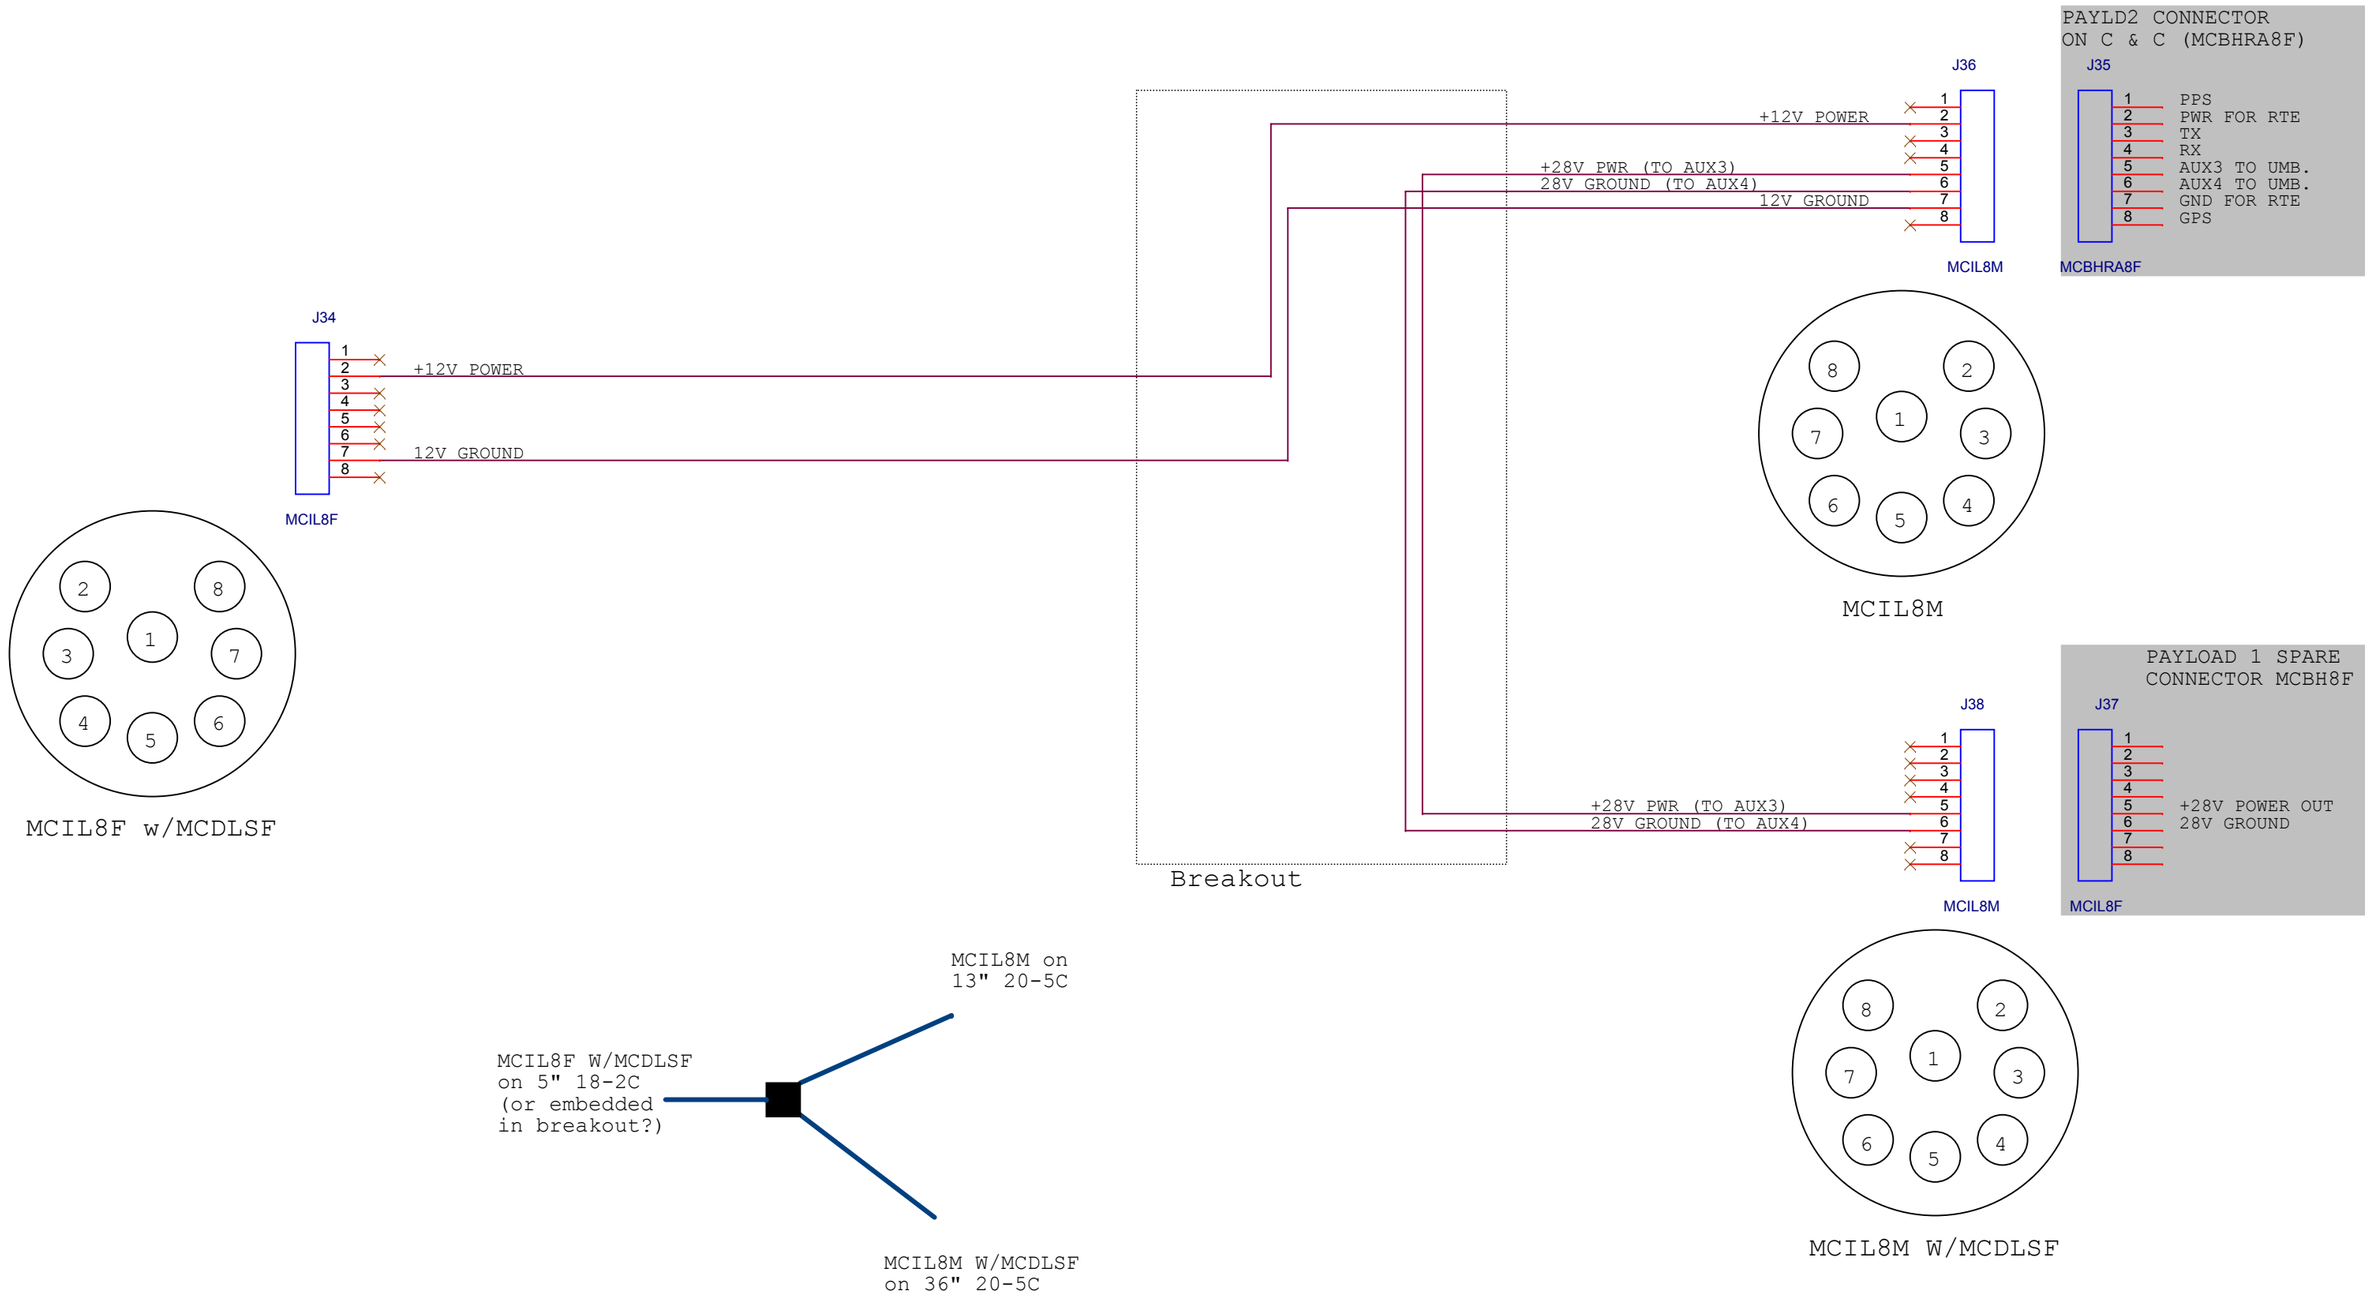

NOTES:
Please include two locking sleeves where noted.
20-5C cable specified to reduce overall diameter.

Title	**Payload2 Aux and RTE Split Cable**	
Size B	Document Number **10021013**	Rev Init
Date: Tuesday, May 28, 2013	Sheet 1 of 1	