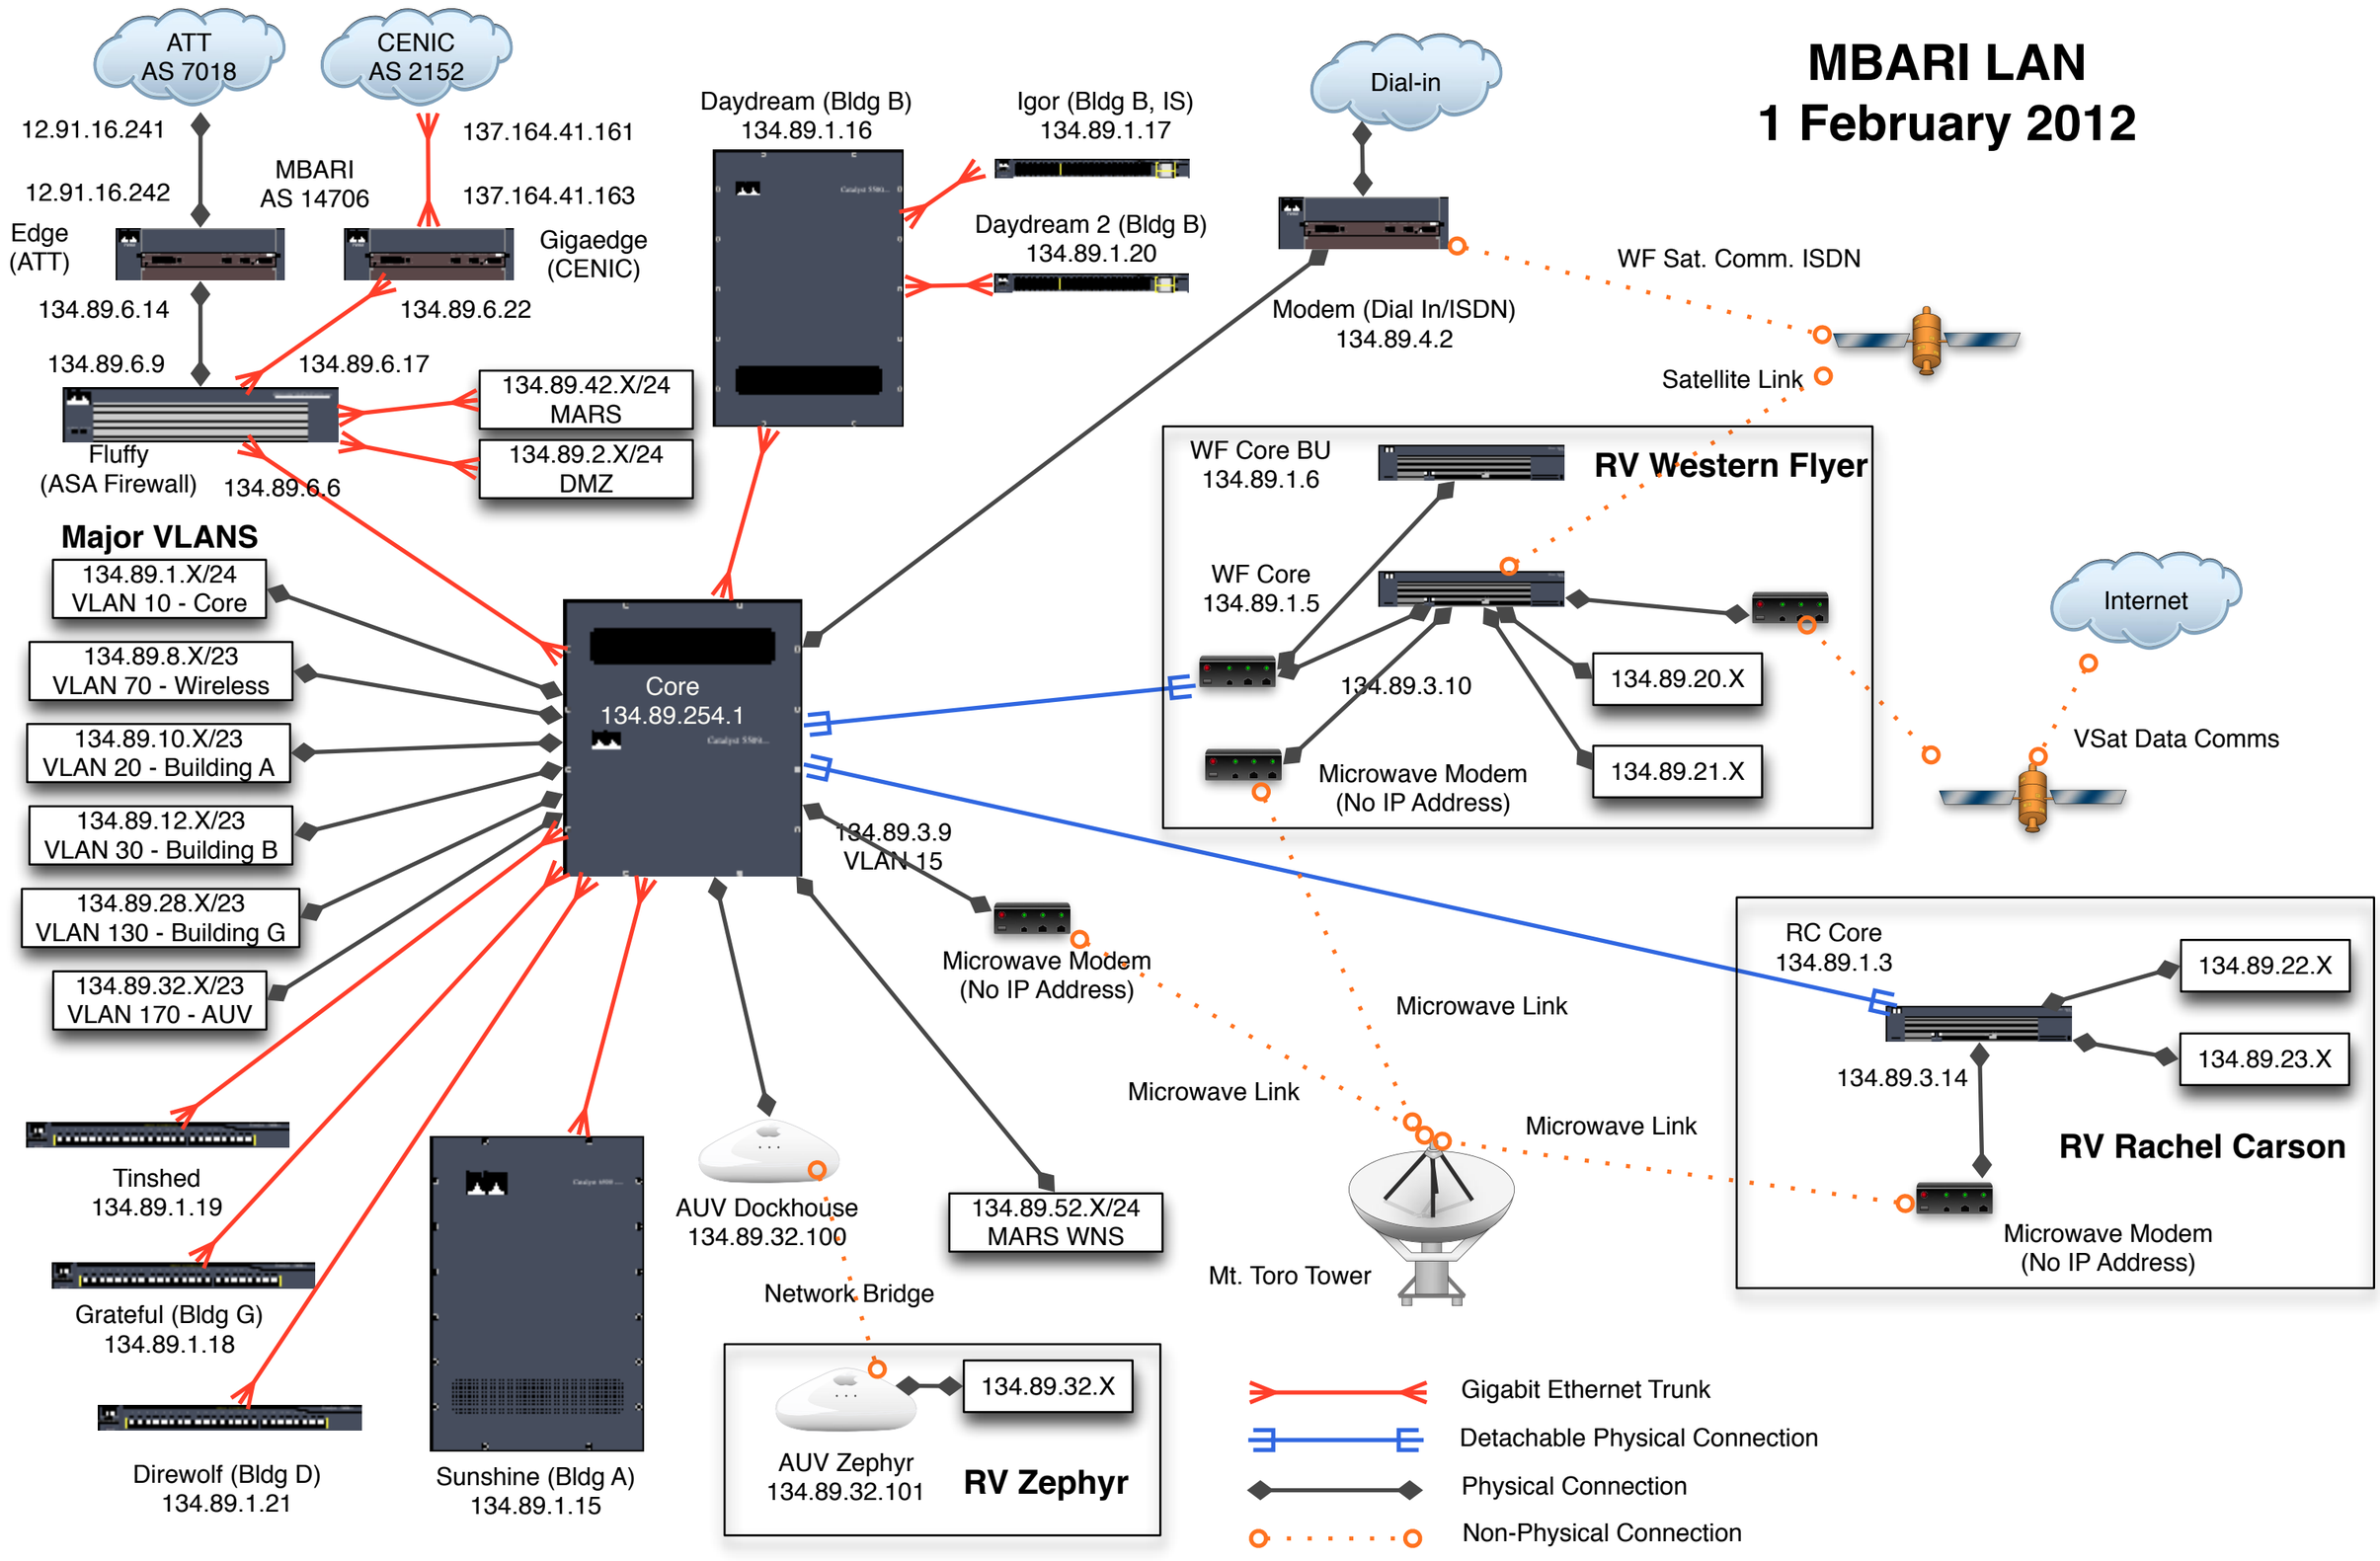MBARI LAN
1 February 2012