
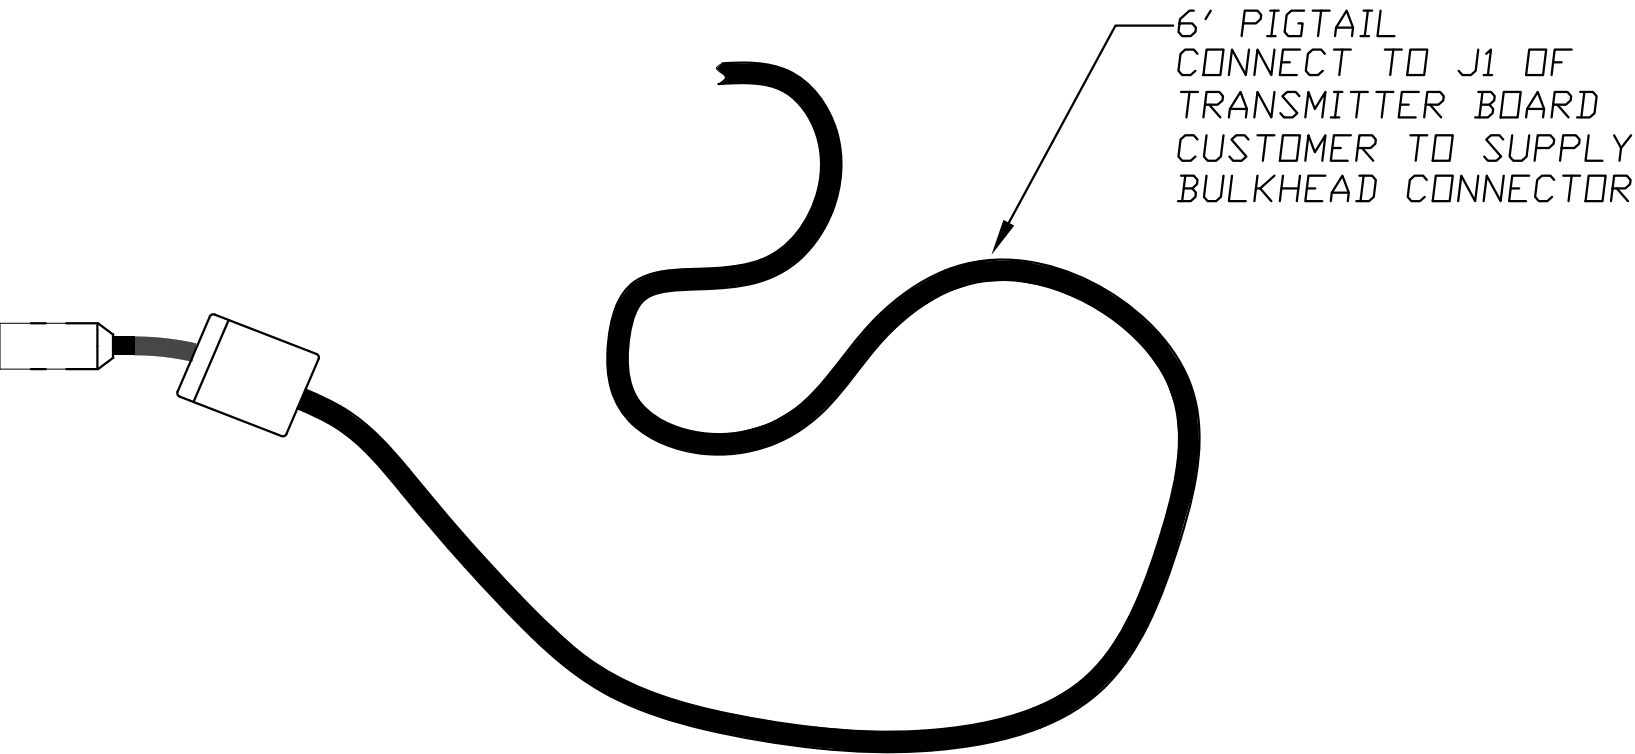
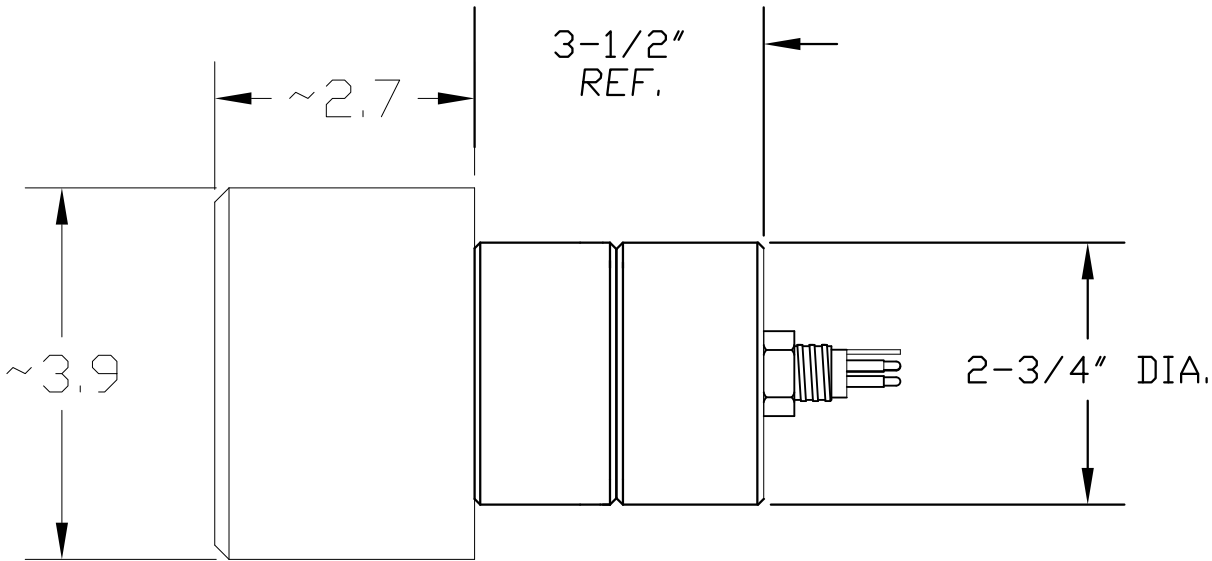


All units are inches.

LF Omni Directional 180° Beam
Pattern

Weight: Approx. 9lbs (4.1kg)

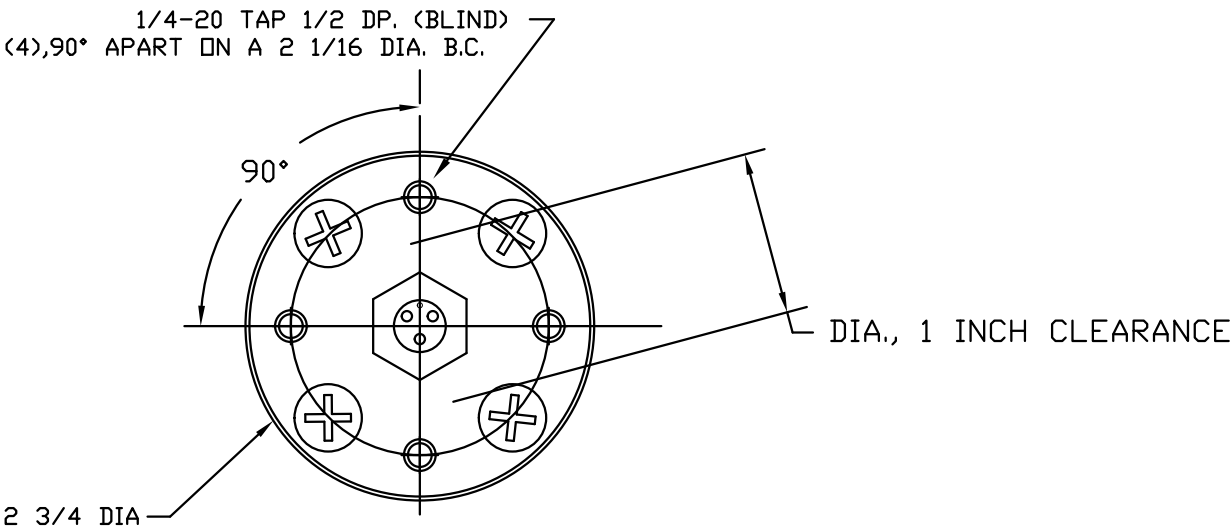

							TOLERANCES EXCEPT AS NOTED	CONFIDENTIAL	 TELEDYNE BENTHOS A Teledyne Technologies Company			
							DECIMAL .X=±.015 .XX=±.010 .XXX ±.005	This document and the information contained therein is proprietary and confidential to Teledyne Benthos, Inc. and may not be used, reproduced, or disclosed without the express written consent of Teledyne Benthos, Inc., 49 Edgerton Drive, N. Flamouth, MA 02556	TITLE: AT-12RT Transducer on Blocks			
							FRACTIONAL ±1/64 Hole size & location ±1/32 General					
							ANGULAR ±1°					
							BREAK SHARP EDGES EXCEPT AS NOTED R.010					
							63/ ALL surfaces except as noted					
DATE	REV	ECO NO	DESCRIPTION	DR	CHK	APPR		DRAWN BY:			DRAWING NUMBER:	REVISION 1
								CHECKED BY:				
								APPROVED BY:				
								DRAWING FILE NAME:			DATE:	SCALE: NTS SHEET 2 OF 2