
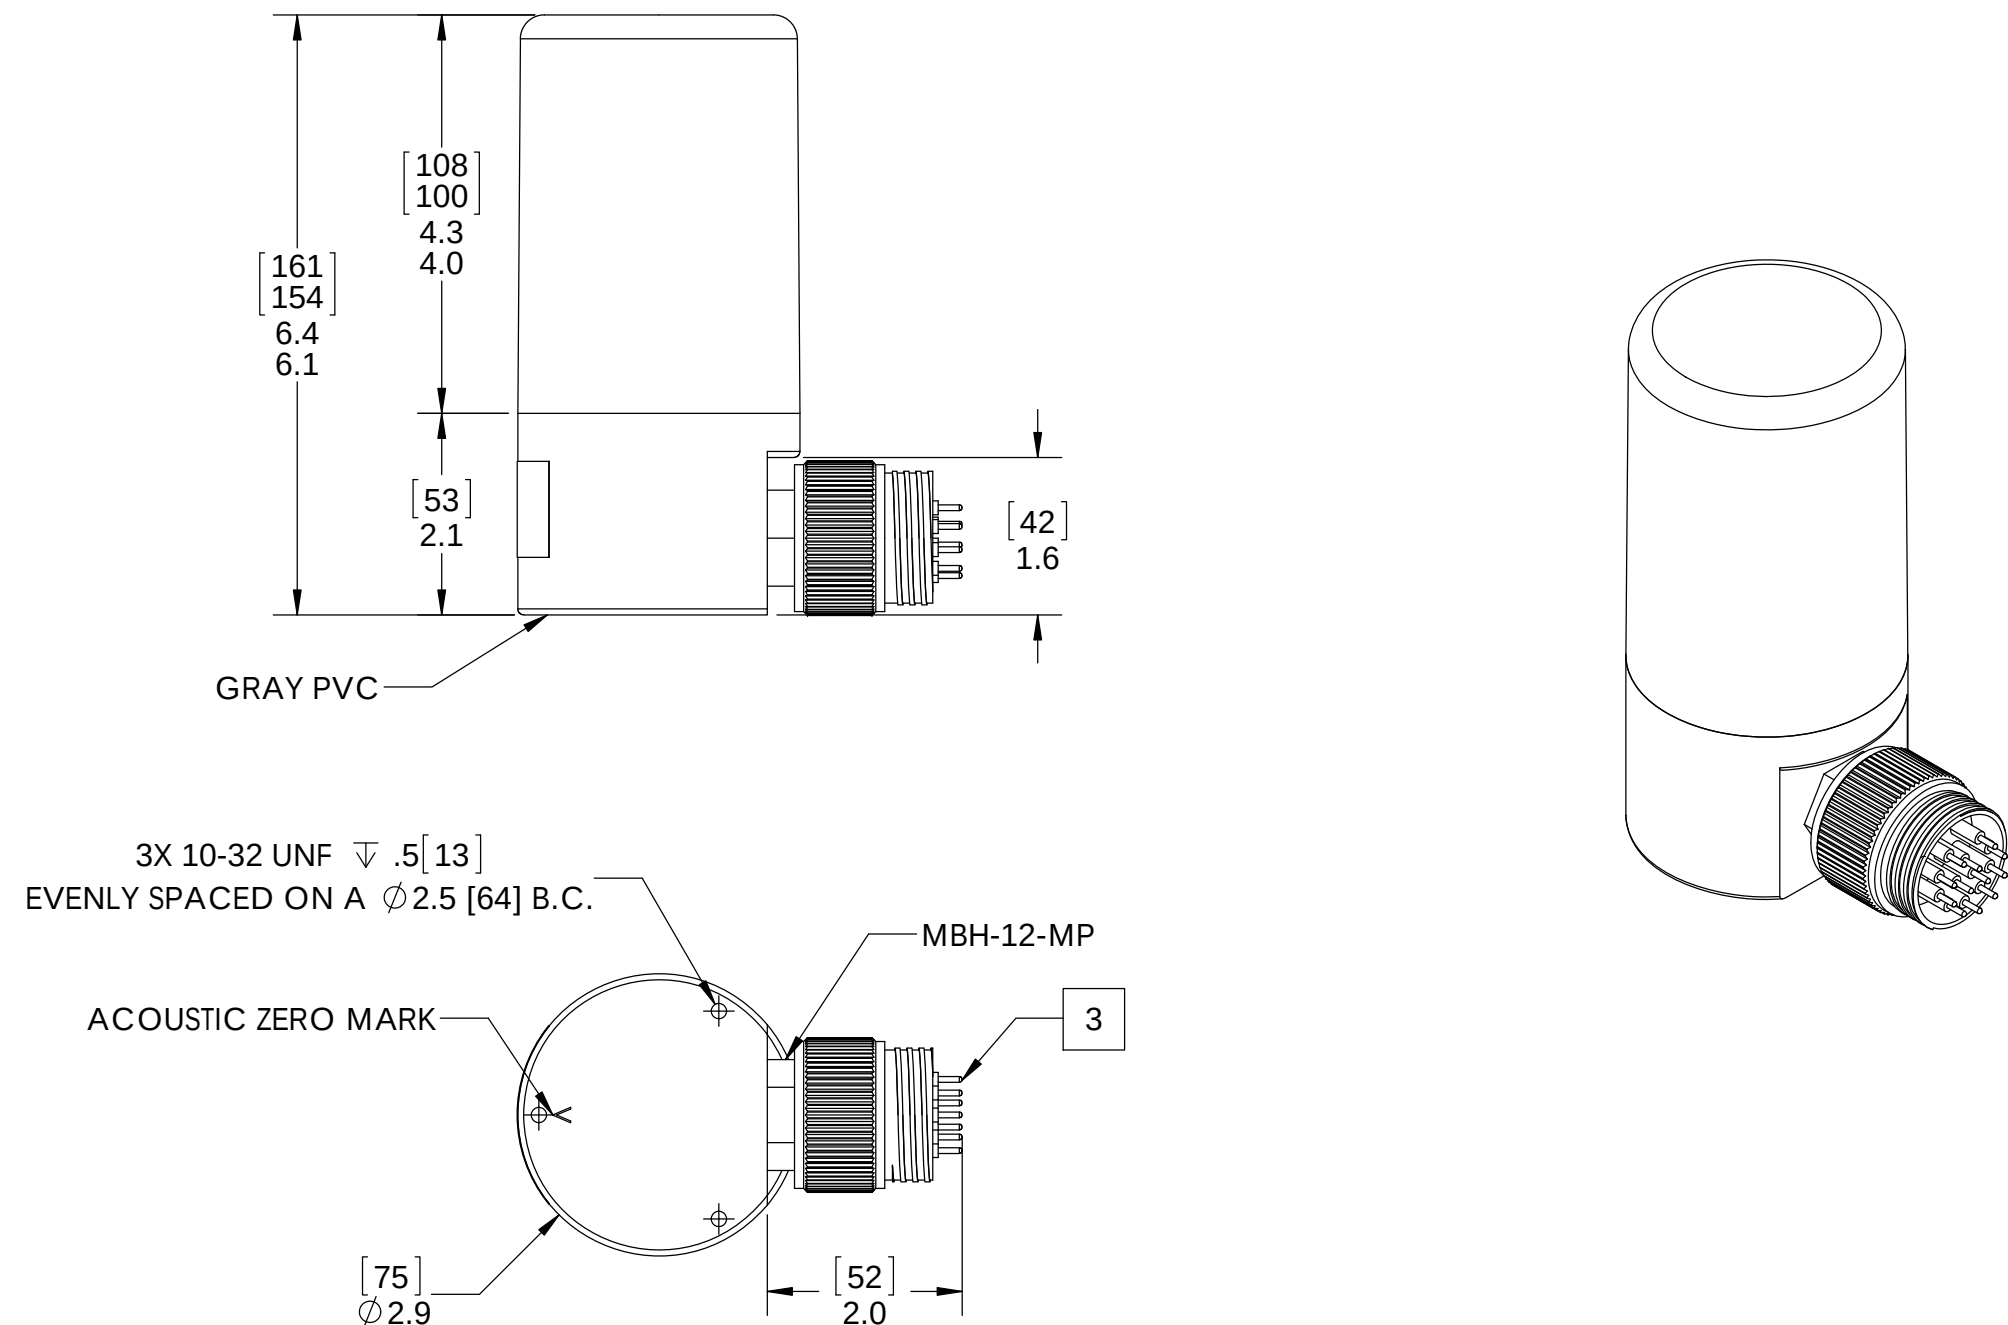


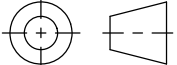

- NOTES:
- WEIGHT IN AIR: 2 LBS [0.9 KG]
  - WEIGHT IN WATER: .5 LBS [0.2KG]
  - MF TRANSDUCER USES BLUE LOCKING SLEEVE.  
B/C TRANSDUCER USES RED LOCKING SLEEVE.

|            |      |       |                         |     |      |       |
|------------|------|-------|-------------------------|-----|------|-------|
| 12/10/2015 | B    | 13228 | UPDATE TEMPLATE & NOTES | BJ  | RS   | WRB   |
| 7/13/2011  | A    |       | RELEASED                | RDB | BJ   | WRB   |
| DATE       | REV. | ECO#  | DESCRIPTION             | DR. | CHK. | APPV. |

|   |  |   |       |           |   |  |
|---|--|---|-------|-----------|---|--|
| TOLERANCES EXCEPT AS NOTED   |  | INITIAL RELEASE   | NAME  | DATE      | <div>TELEDYNE BENTHOS</div> <div>49 EDGERTON DR., NORTH FALMOUTH, MA 02556<br/>508-563-1000</div>   |  |
| <div>DIMENSIONS ARE IN INCHES [mm]</div> <div>ANGULAR : ± 1/2°</div> <div>FRACTIONAL:</div> <div>GENERAL: ± 1/16</div> <div>HOLE SIZE: ± 1/64</div> <div>DECIMAL:</div> <div>.X ± .015</div> <div>.XX ± .010</div> <div>.XXX ± .005</div> <div>BREAK SHARP EDGES</div> <div>EXCEPT AS NOTED TO: R .010</div> <div>ALL SURFACES</div> <div>EXCEPT AS NOTED</div> <div>THIRD ANGLE PROJECTION</div> <div></div> |  | DRAWN:   | RB    | 7/13/2011 | <div>TITLE:</div> <div>OUTLINE, DAT MF/C RA RMT</div> <div>XDCR</div> <div>SIZE:</div> <div>B</div> <div>SCALE:</div> <div>1:2</div> <div>DRAWING NUMBER:</div> <div>B-270-471</div> <div>FILE NAME:</div> <div>B-270-471</div> <div>REVISION:</div> <div>B</div> <div>SHEET:</div> <div>1 OF 1</div> |  |
|   |  | CHECKED:   | BJ    | 7/13/2011 |   |  |
|   |  | CAGE CODE:   | 26858 |           |   |  |
|   |  | PART NUMBER:   |       |           |   |  |
|   |  | PROPRIETARY   |       |           |   |  |
|   |  | THIS DOCUMENT AND THE INFORMATION<br>CONTAINED HEREIN ARE PROPRIETARY TO<br>TELEDYNE BENTHOS AND MAY NOT BE USED,<br>REPRODUCED OR DISCLOSED WITHOUT THE<br>EXPRESS WRITTEN CONSENT OF TELEDYNE<br>BENTHOS. |       |           |   |  |