EXPORT NOTICE
INFORMATION INCLUDED HEREIN IS CONTROLLED BY THE EXPORT ADMINISTRATION REGULATIONS (EAR) AND REQUIRES AN EXPORT LICENSE, LICENSE EXCEPTION OR OTHER APPROVAL FROM THE APPROPRIATE U.S. GOVERNMENT AGENCY BEFORE BEING EXPORTED FROM THE UNITED STATES OR PROVIDED TO ANY FOREIGN PERSON. DIVERSION CONTRARY TO U.S. LAW IS PROHIBITED.

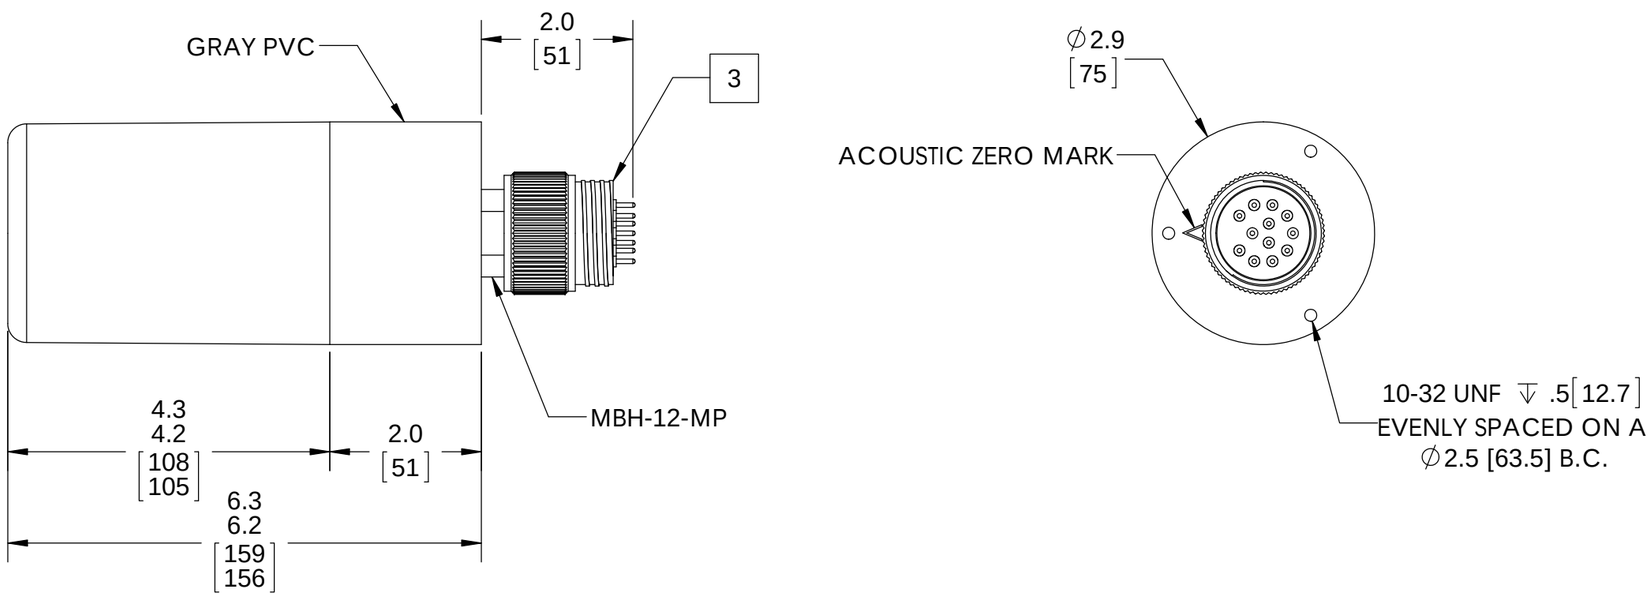

NOTES:
1. WEIGHT IN AIR: 2 LBS [0.9 KG]
2. WEIGHT IN WATER: .5 LBS [0.2KG]
3. MF TRANSDUCER USES BLUE LOCKING SLEEVE.
B/C TRANSDUCER USES RED LOCKING SLEEVE.

DATE	REV.	ECO#	DESCRIPTION	DR.	CHK.	APPV.
12/10/2015	B	13228	UPDATE TEMPLATE & NOTES	BJ	RS	WRB
7/13/2011	A		RELEASED	RDB	BJ	WRB

TOLERANCES EXCEPT AS NOTED
DIMENSIONS ARE IN INCHES [mm]
ANGULAR : ± 1/2°
FRACTIONAL:
GENERAL: ± 1/16
HOLE SIZE: ± 1/64
DECIMAL:
.X ± .015
.XX ± .010
.XXX ± .005
BREAK SHARP EDGES EXCEPT AS NOTED TO: R .010
ALL SURFACES EXCEPT AS NOTED 63
THIRD ANGLE PROJECTION

INITIAL RELEASE	NAME	DATE
DRAWN:	RB	7/13/2011
CHECKED:	BJ	7/13/2011
CAGE CODE:	26858	
PART NUMBER:		

PROPRIETARY
THIS DOCUMENT AND THE INFORMATION CONTAINED HEREIN ARE PROPRIETARY TO *TELEDYNE BENTHOS* AND MAY NOT BE USED, REPRODUCED OR DISCLOSED WITHOUT THE EXPRESS WRITTEN CONSENT OF *TELEDYNE BENTHOS*.

TELEDYNE BENTHOS
49 EDGERTON DR., NORTH FALMOUTH, MA 02556
508-563-1000

TITLE: OUTLINE, DAT MF/C STR RMT XDCR

SIZE:	DRAWING NUMBER:	REVISION:
B	B-270-477	B
SCALE: 1:2	FILE NAME: B-270-477	SHEET: 1 OF 1