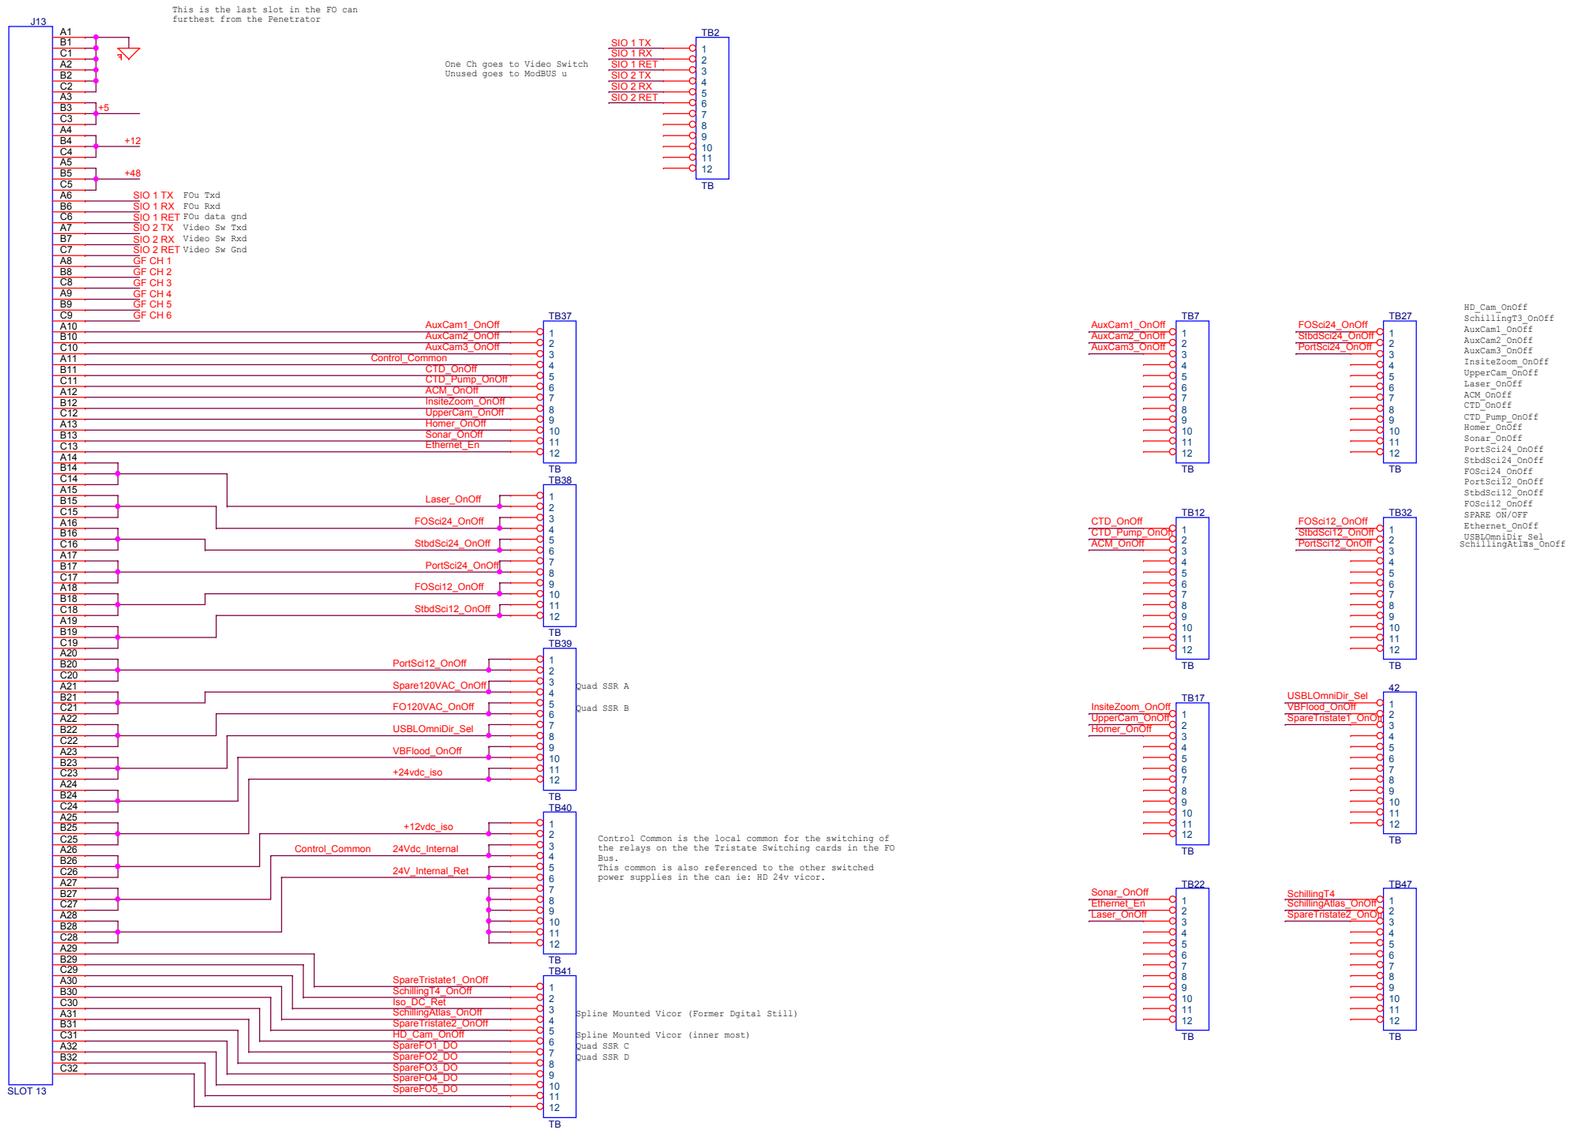

Title	Ventana Fiber Optic Can Controller	
Size C	Document Number VEN2014-004	Rev <RevCode>
Date: Friday, September 12, 2014	Sheet 1 of 1	