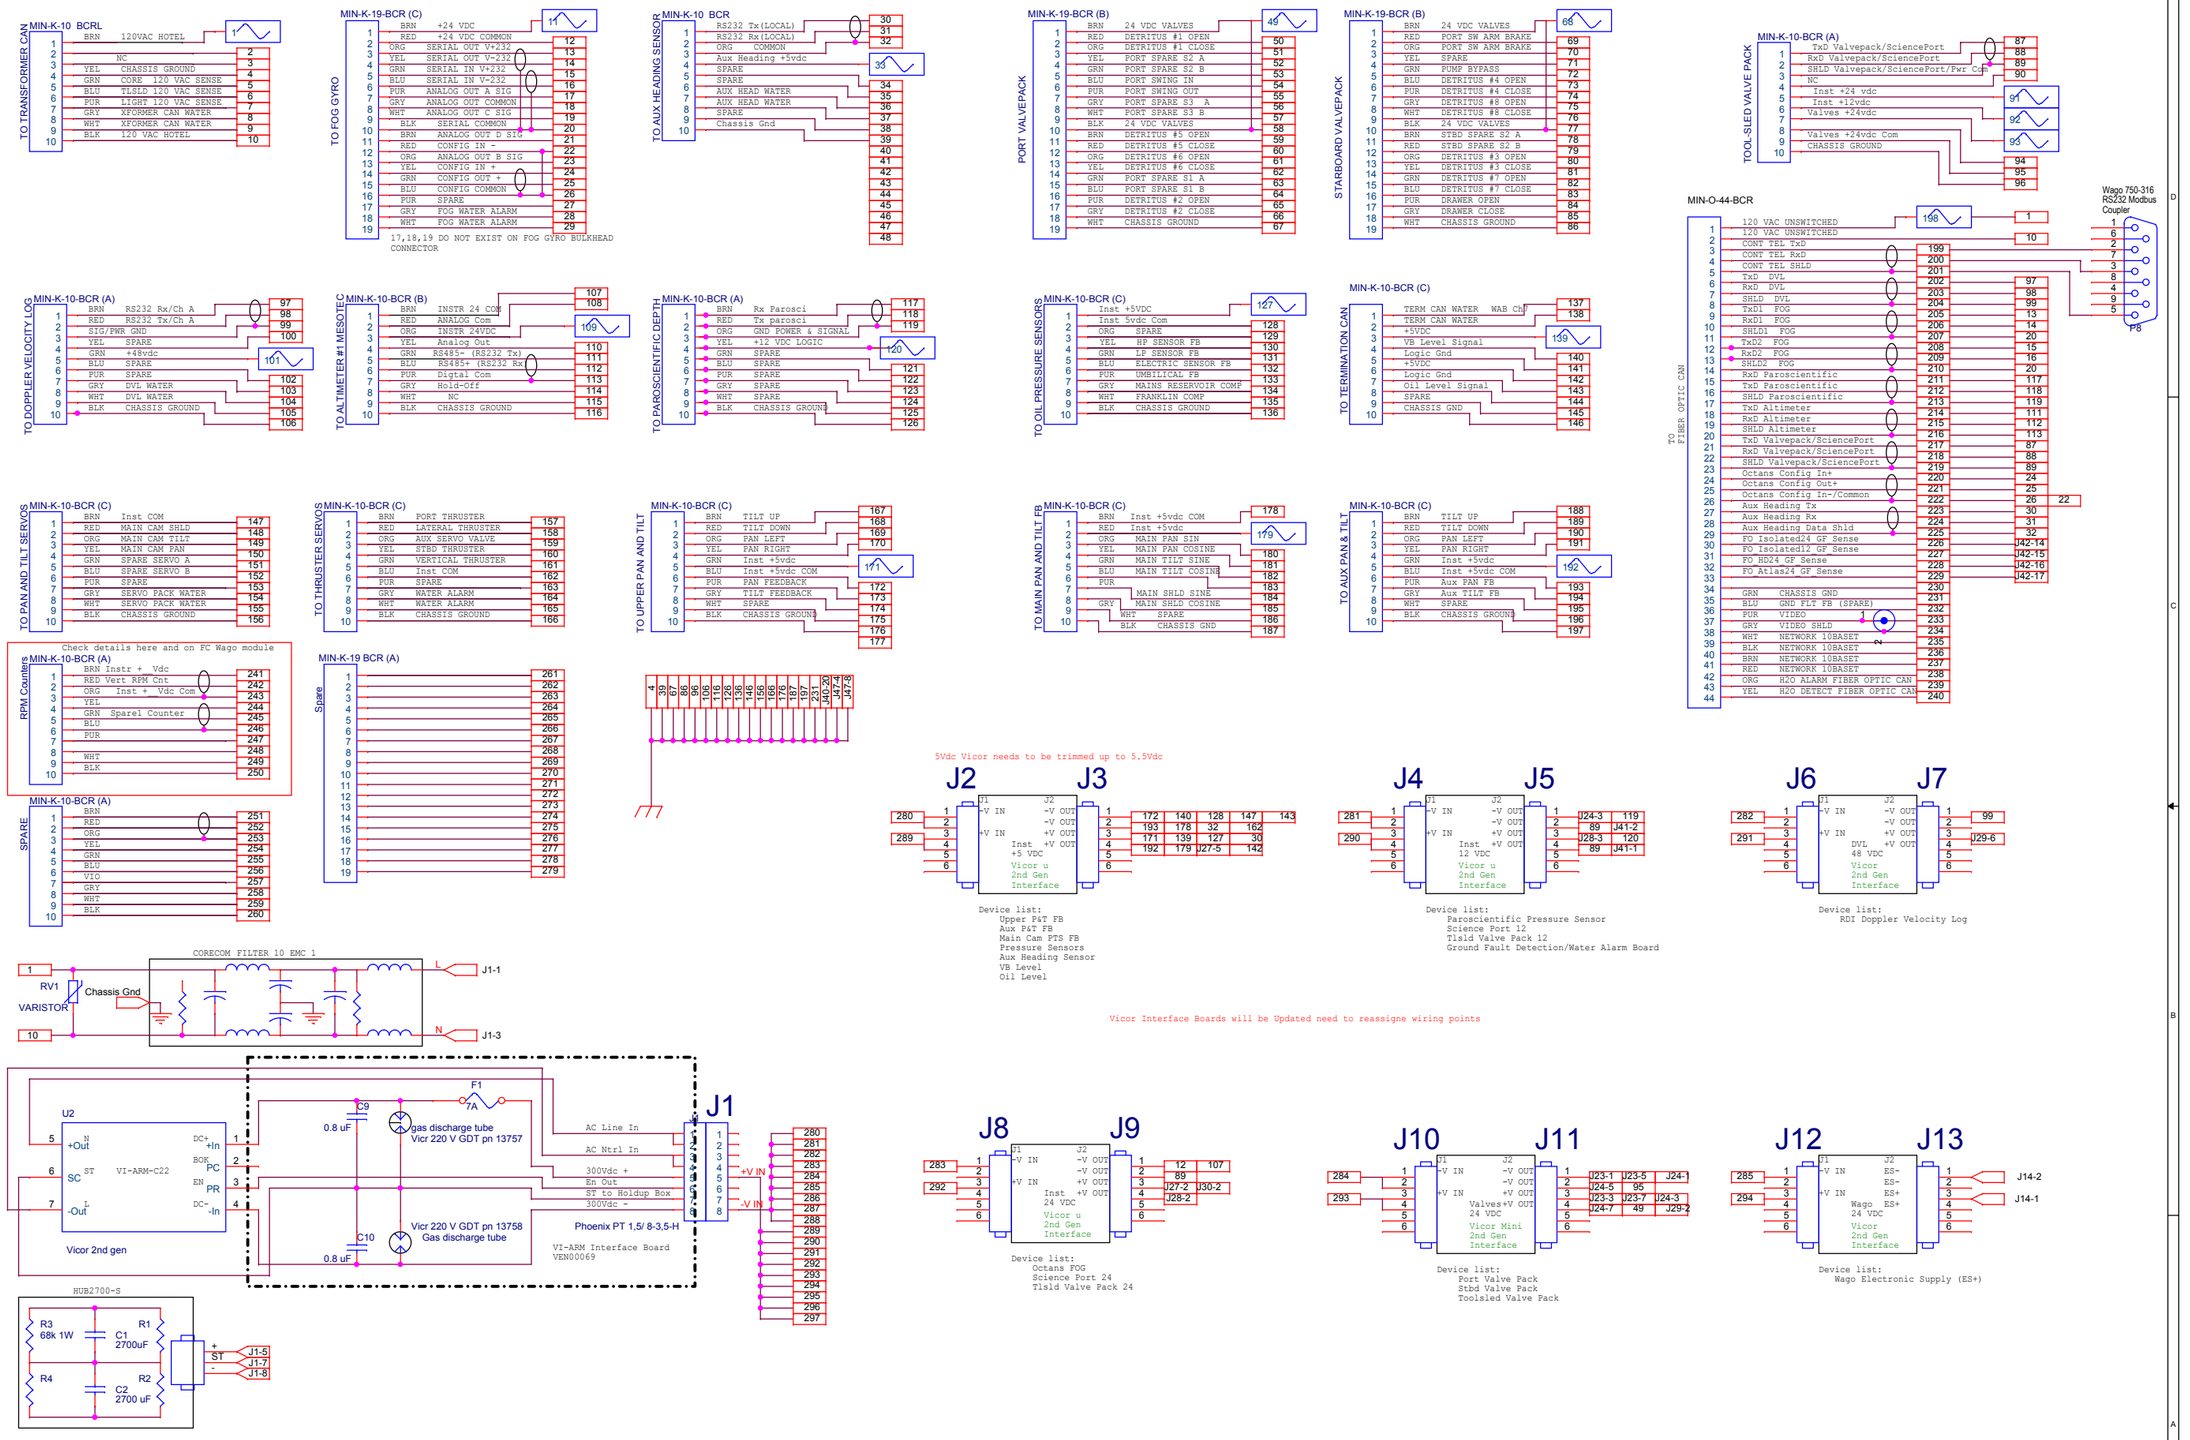

File Name:	
Title	Greensea Control Can Interface & Connectors
Size C	Document Number VEN2014-001
Rev A	
Date: Tuesday, September 09, 2014	Sheet 1 of 1