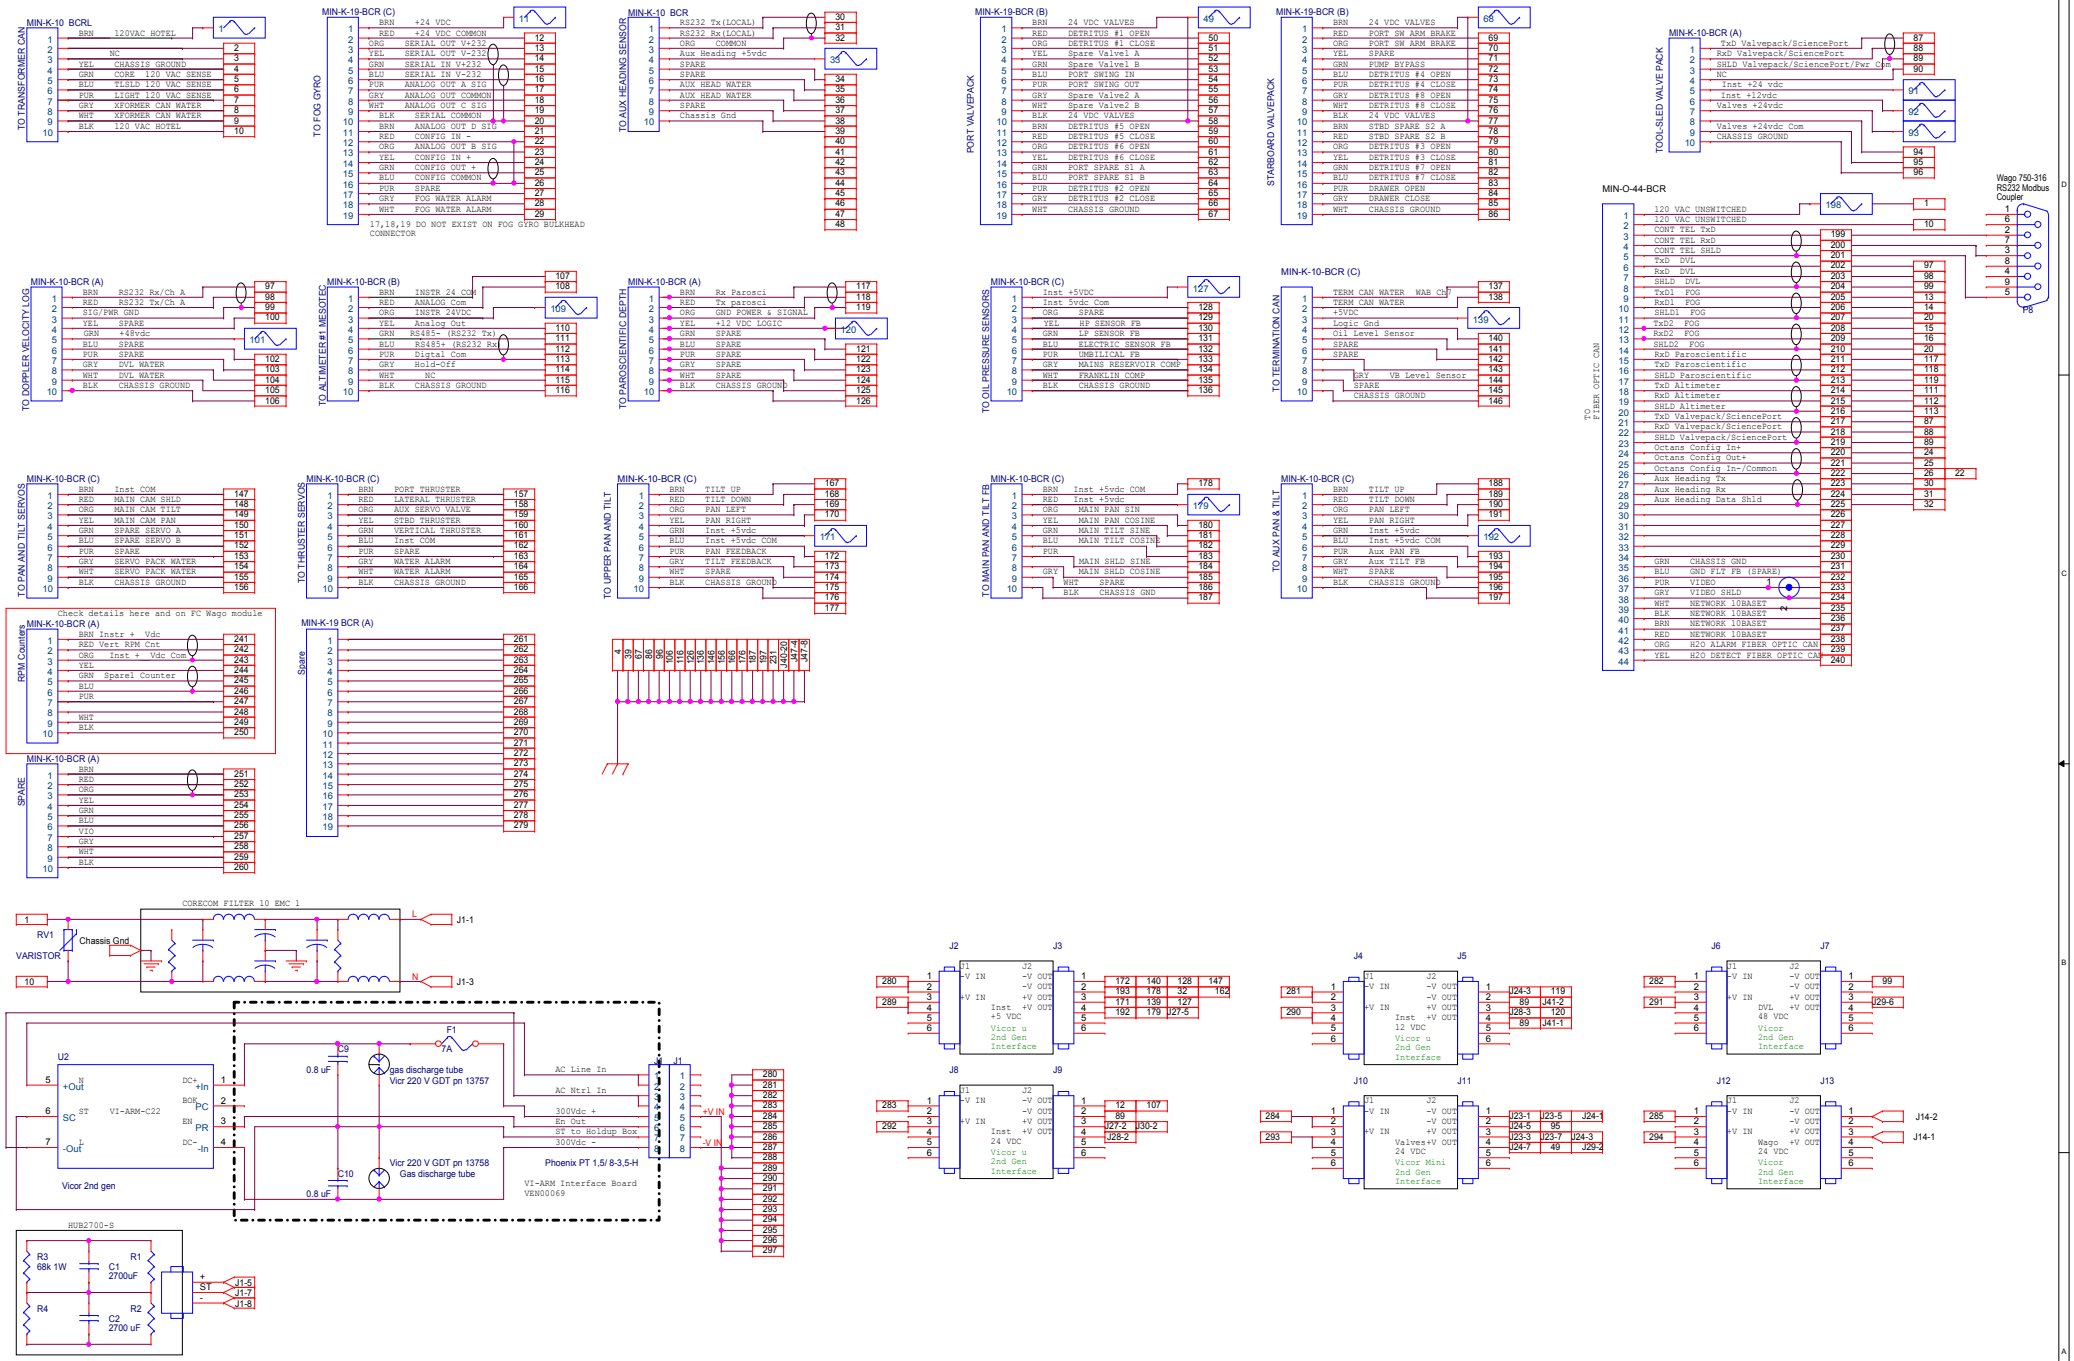

File Name:		
Title: Greensea Control Can Interface & Connectors		
Size: C	Document Number	Rev: A
Date: Wednesday, August 20, 2014	Sheet 1 of 1	