Coherent Laser Assmbly

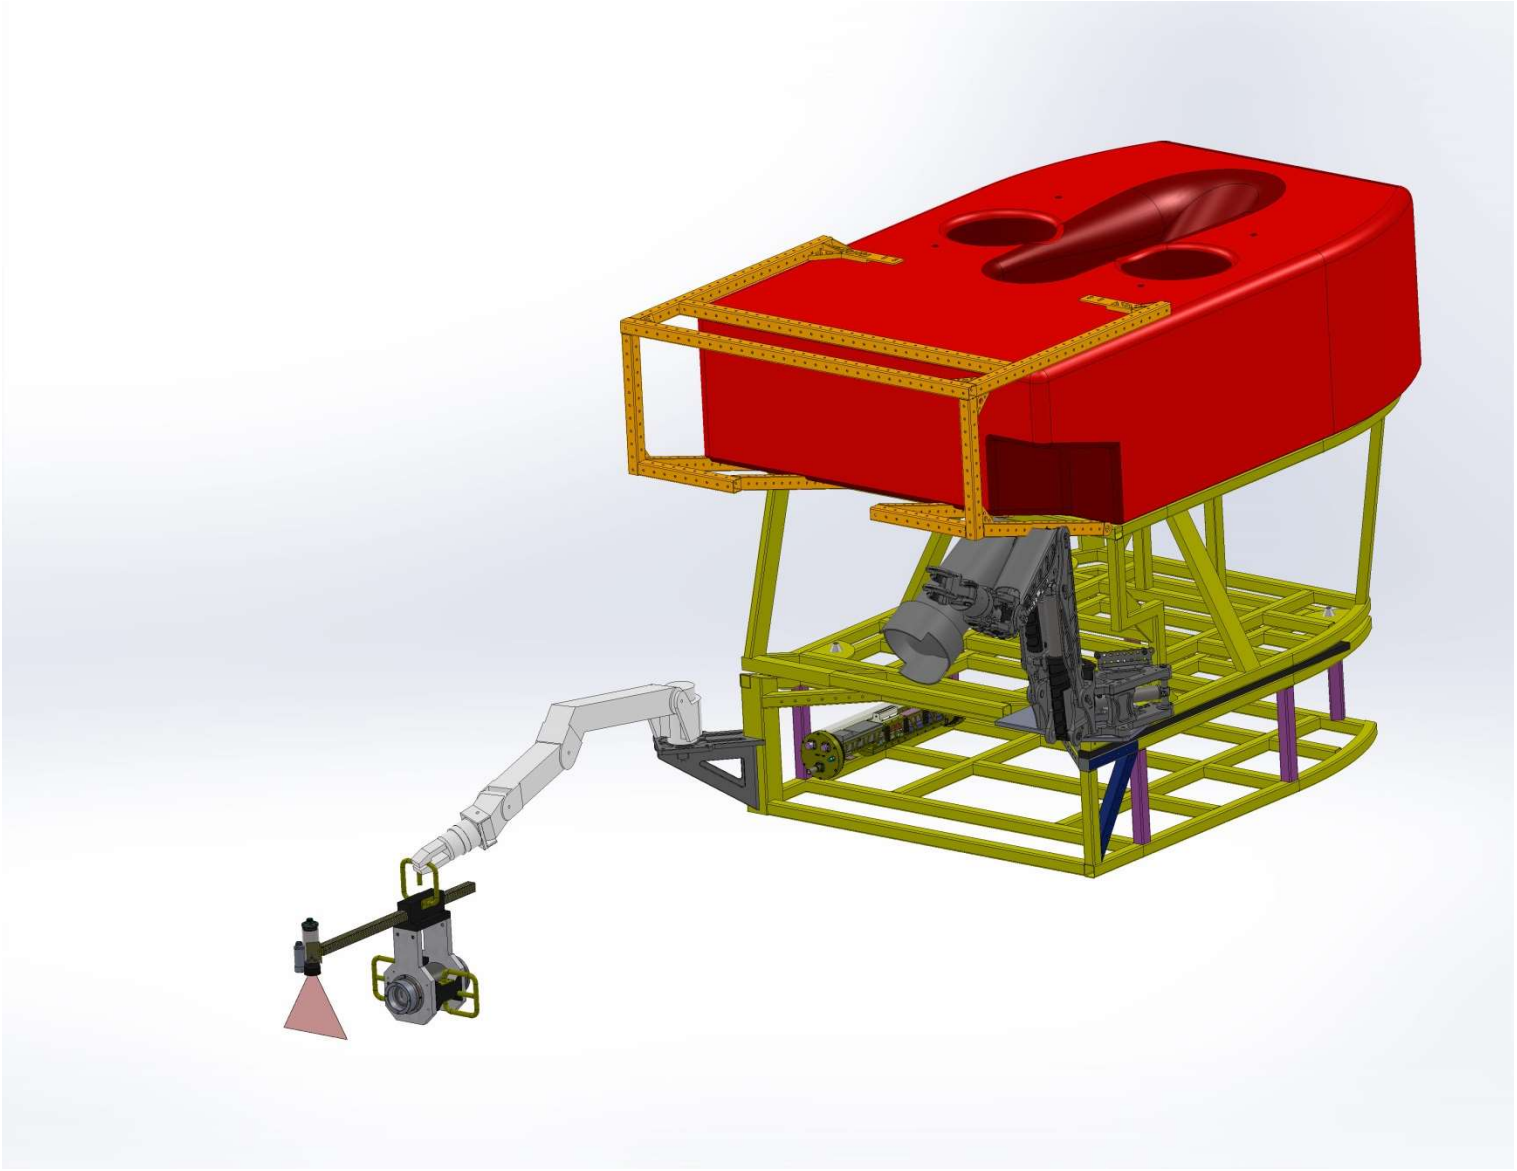

Coherent Laser PWR Can

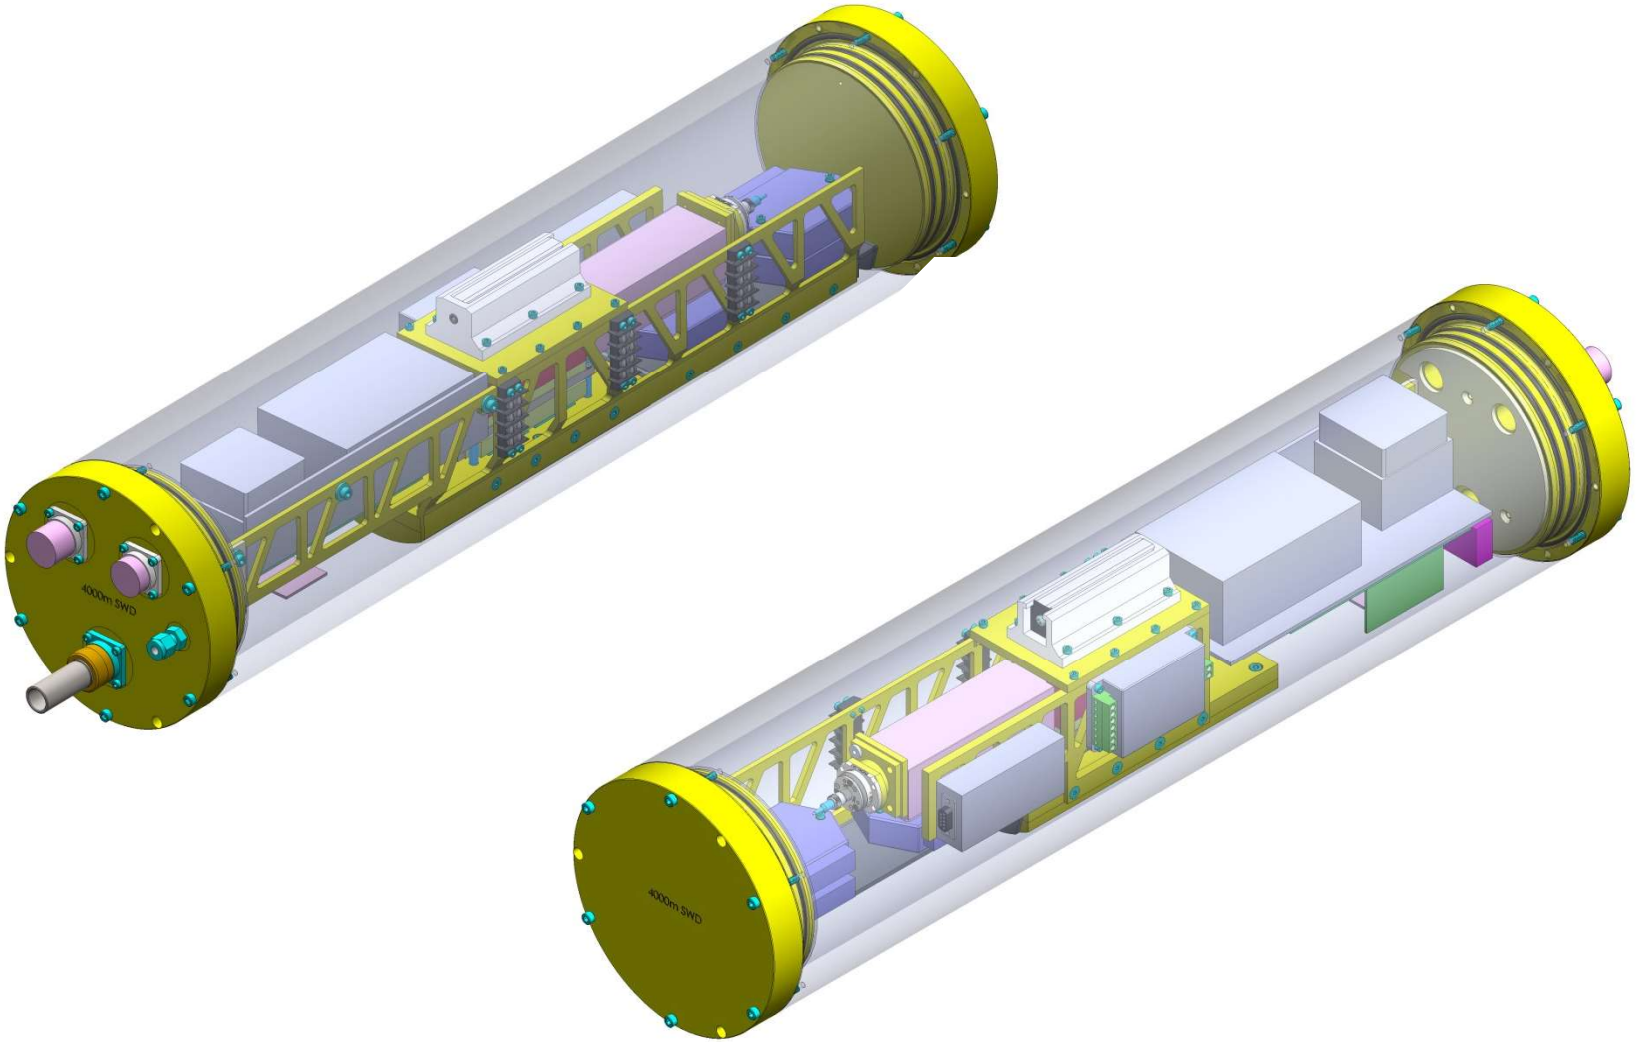

Laser Remote Head

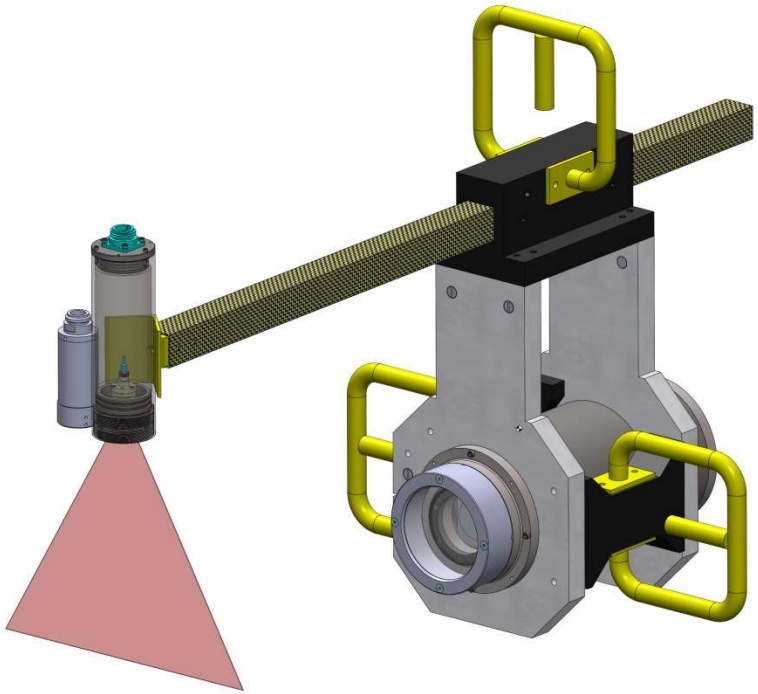

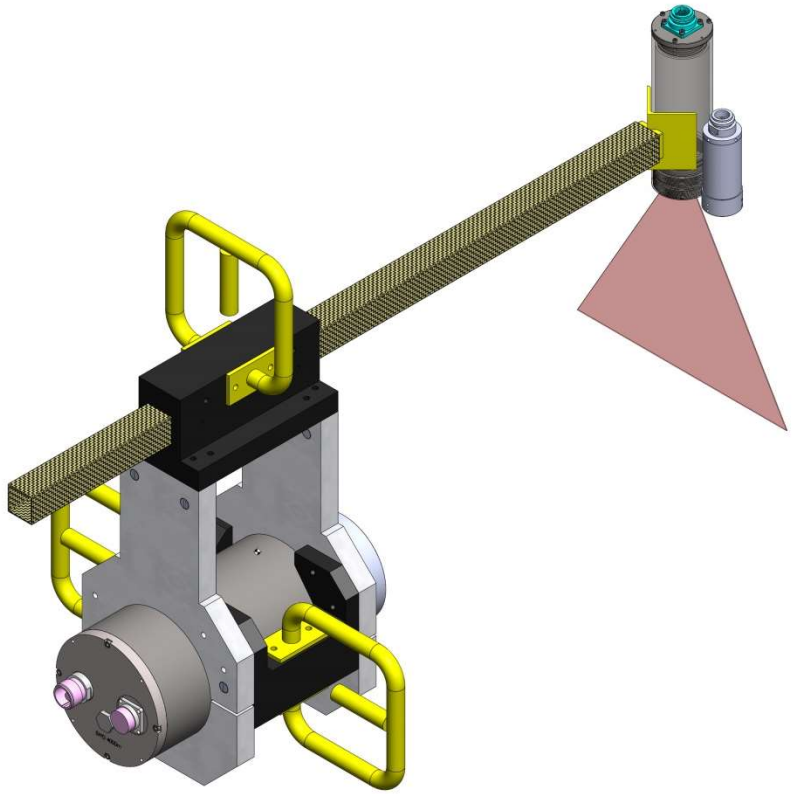

Comp'd Fiber Assembly

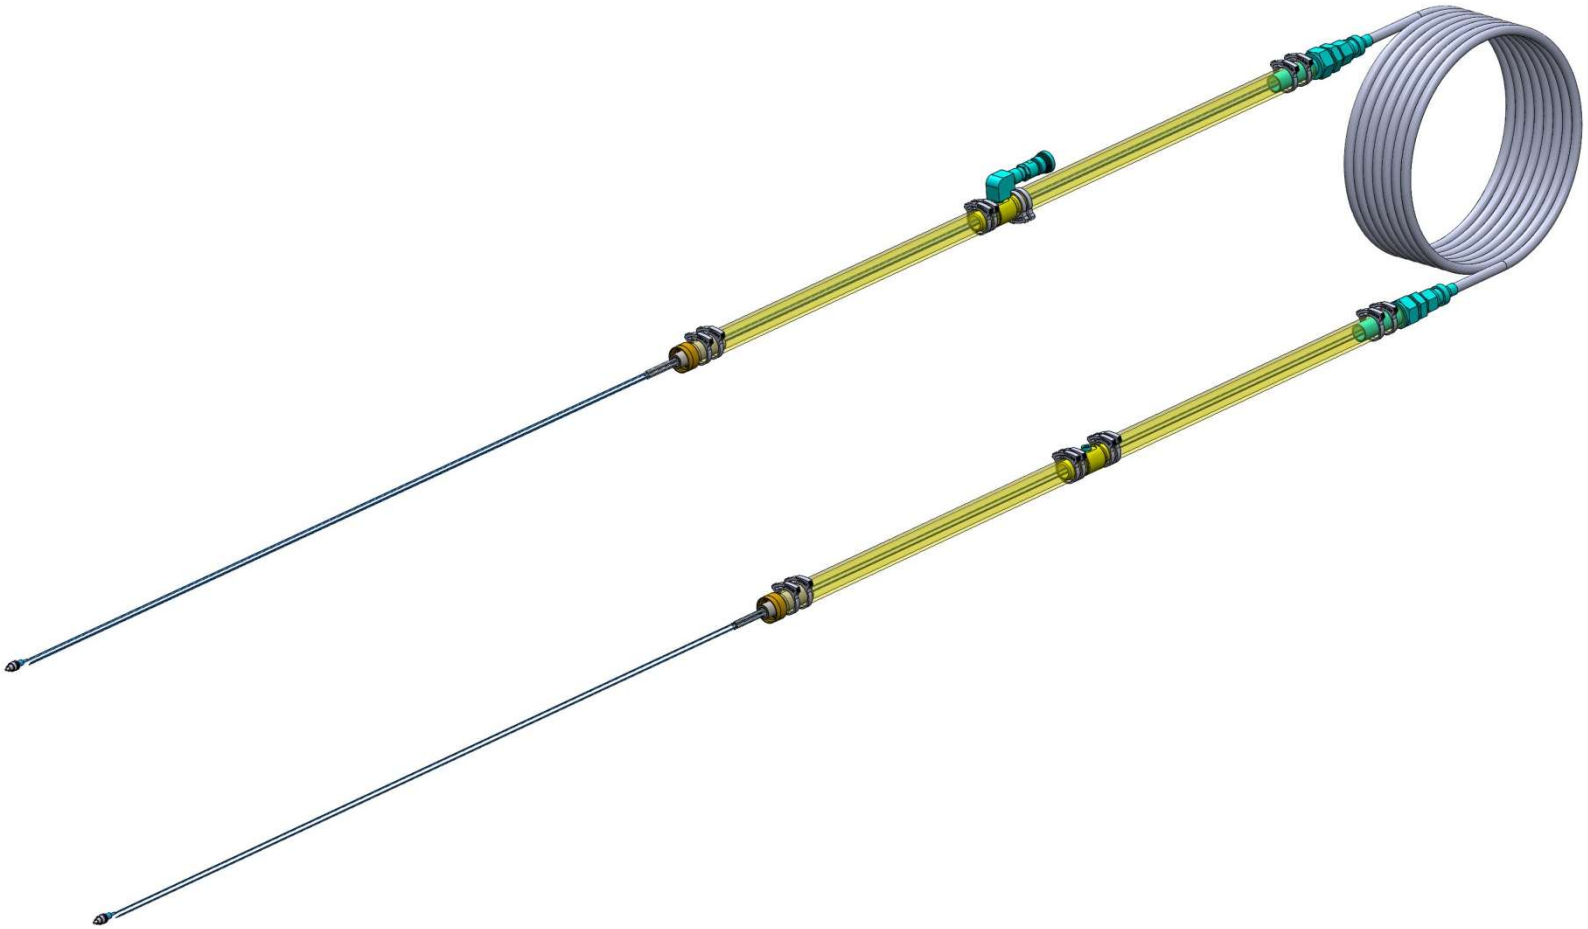

Comp'd Fiber Assembly

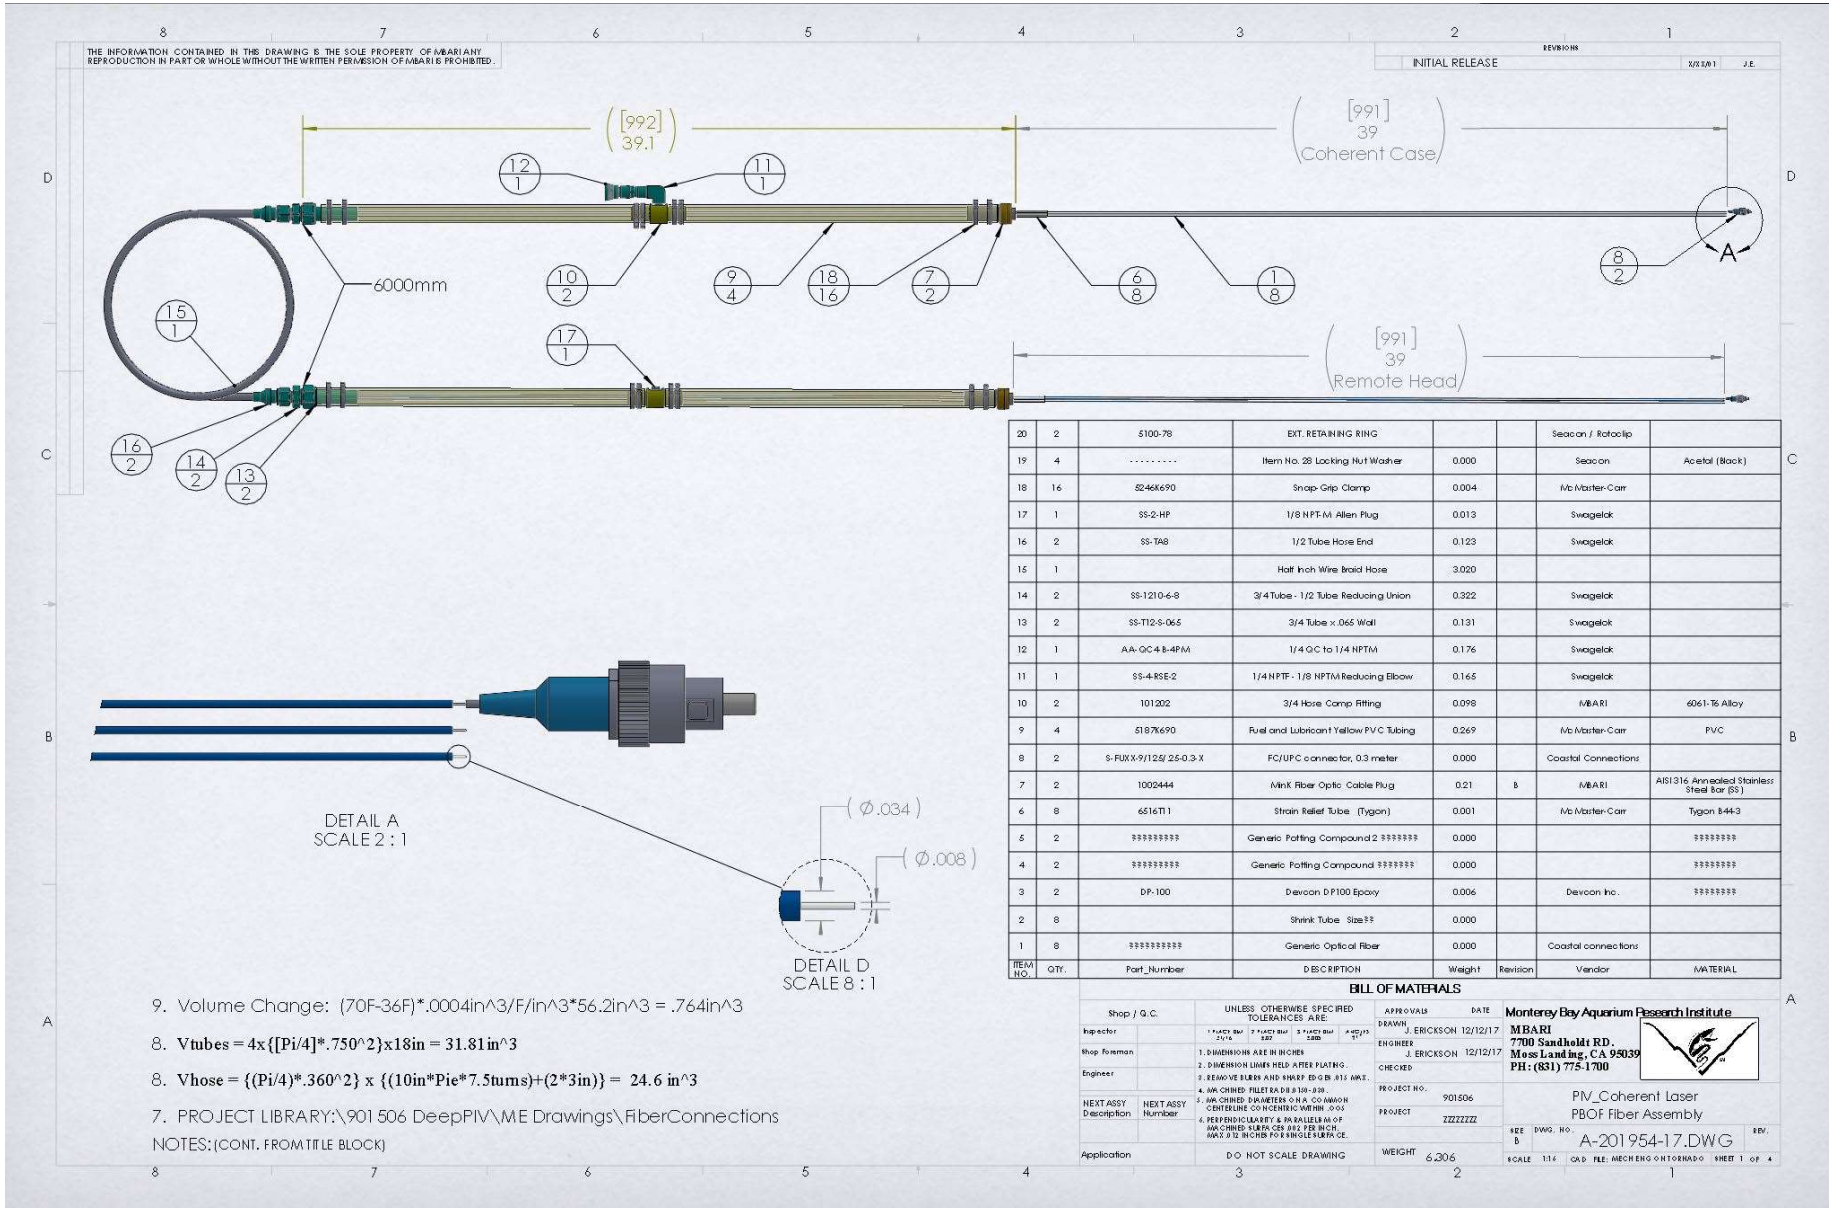

ITEM NO.	QTY.	Part_Number	DESCRIPTION	Weight	Revision	Vendor	MATERIAL
20	2	5100-78	EXT. RETAINING RING			Seacon / Rotoclip	
19	4	----------	Item No. 28 Locking Nut Washer	0.000		Seacon	Acetal (Black)
18	16	8246K690	Snap-Grip Clamp	0.004		McMaster-Carr	
17	1	SS-2-HP	1/8 NPT-M Allen Plug	0.013		Swagelok	
16	2	SS-TA8	1/2 Tube Hose End	0.123		Swagelok	
15	1		Half Inch Wire Braid Hose	3.020			
14	2	SS-1210-6-8	3/4 Tube - 1/2 Tube Reducing Union	0.322		Swagelok	
13	2	SS-T12-S-065	3/4 Tube x .065 Wall	0.131		Swagelok	
12	1	AA-QC4-B-4PM	1/4 QC to 1/4 NPTM	0.176		Swagelok	
11	1	SS-4-RSE-2	1/4 NPTF - 1/8 NPTM Reducing Elbow	0.165		Swagelok	
10	2	101202	3/4 Hose Comp Fitting	0.098		MBARI	6061-T6 Alloy
9	4	5187K690	Fuel and Lubricant Yellow PVC Tubing	0.269		McMaster-Carr	PVC
8	2	S-FUXX-9/125/ 2.5-0.3-X	FC/UPC connector, 0.3 meter	0.000		Coastal Connections	
7	2	1002444	MinK Fiber Optic Cable Plug	0.21	B	MBARI	AISI 316 Annealed Stainless Steel Bar (SS)
6	8	6516T11	Strain Relief Tube (Tygon)	0.001		McMaster-Carr	Tygon B-44-3
5	2	**********	Generic Potting Compound 2 ********	0.000			*********
4	2	**********	Generic Potting Compound ********	0.000			*********
3	2	DP-100	Devcon DP100 Epoxy	0.006		Devcon Inc.	*********
2	8		Shrink Tube Size??	0.000			
1	8	**********	Generic Optical Fiber	0.000		Coastal connections	
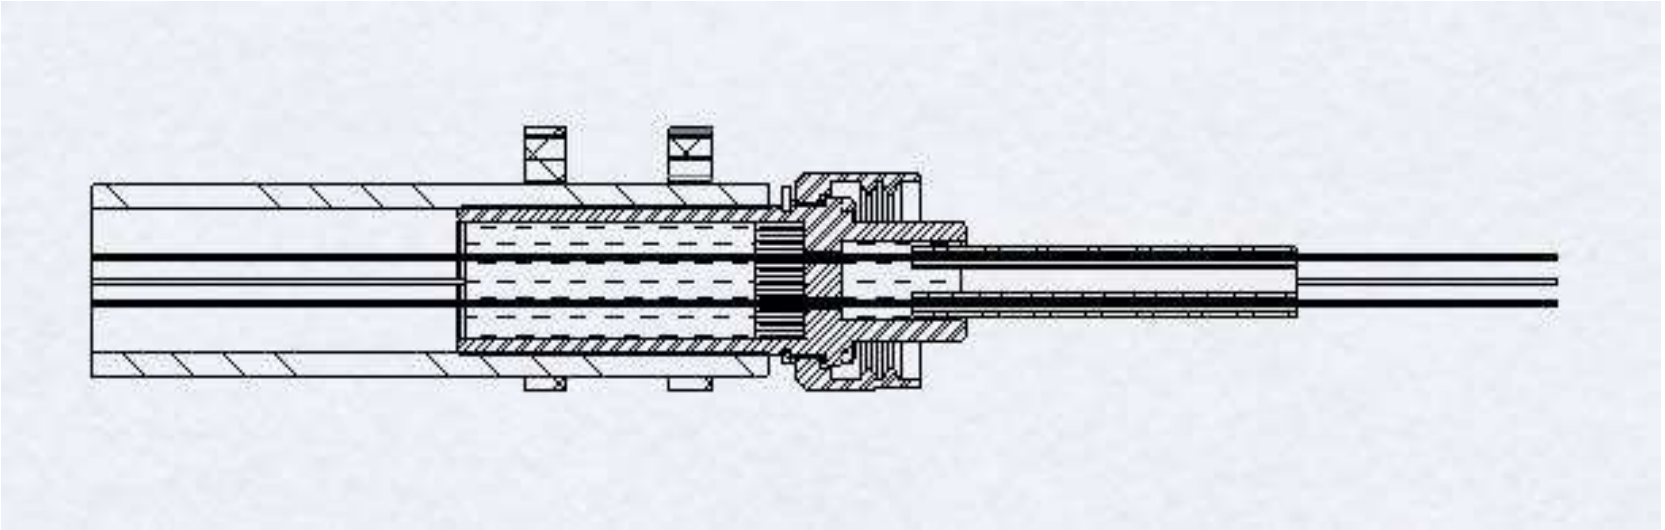
Potted Fiber Term.