REV HISTORY	
10/9/2015	tie VUSB AND AVDD TO 3.3, add C49 at AVDD change to PIC32MX575F256H-80I/PT REMOVE LED, ADD J9 FOR EXTERNAL LED
10/22/2015	CHANGE TO pic24

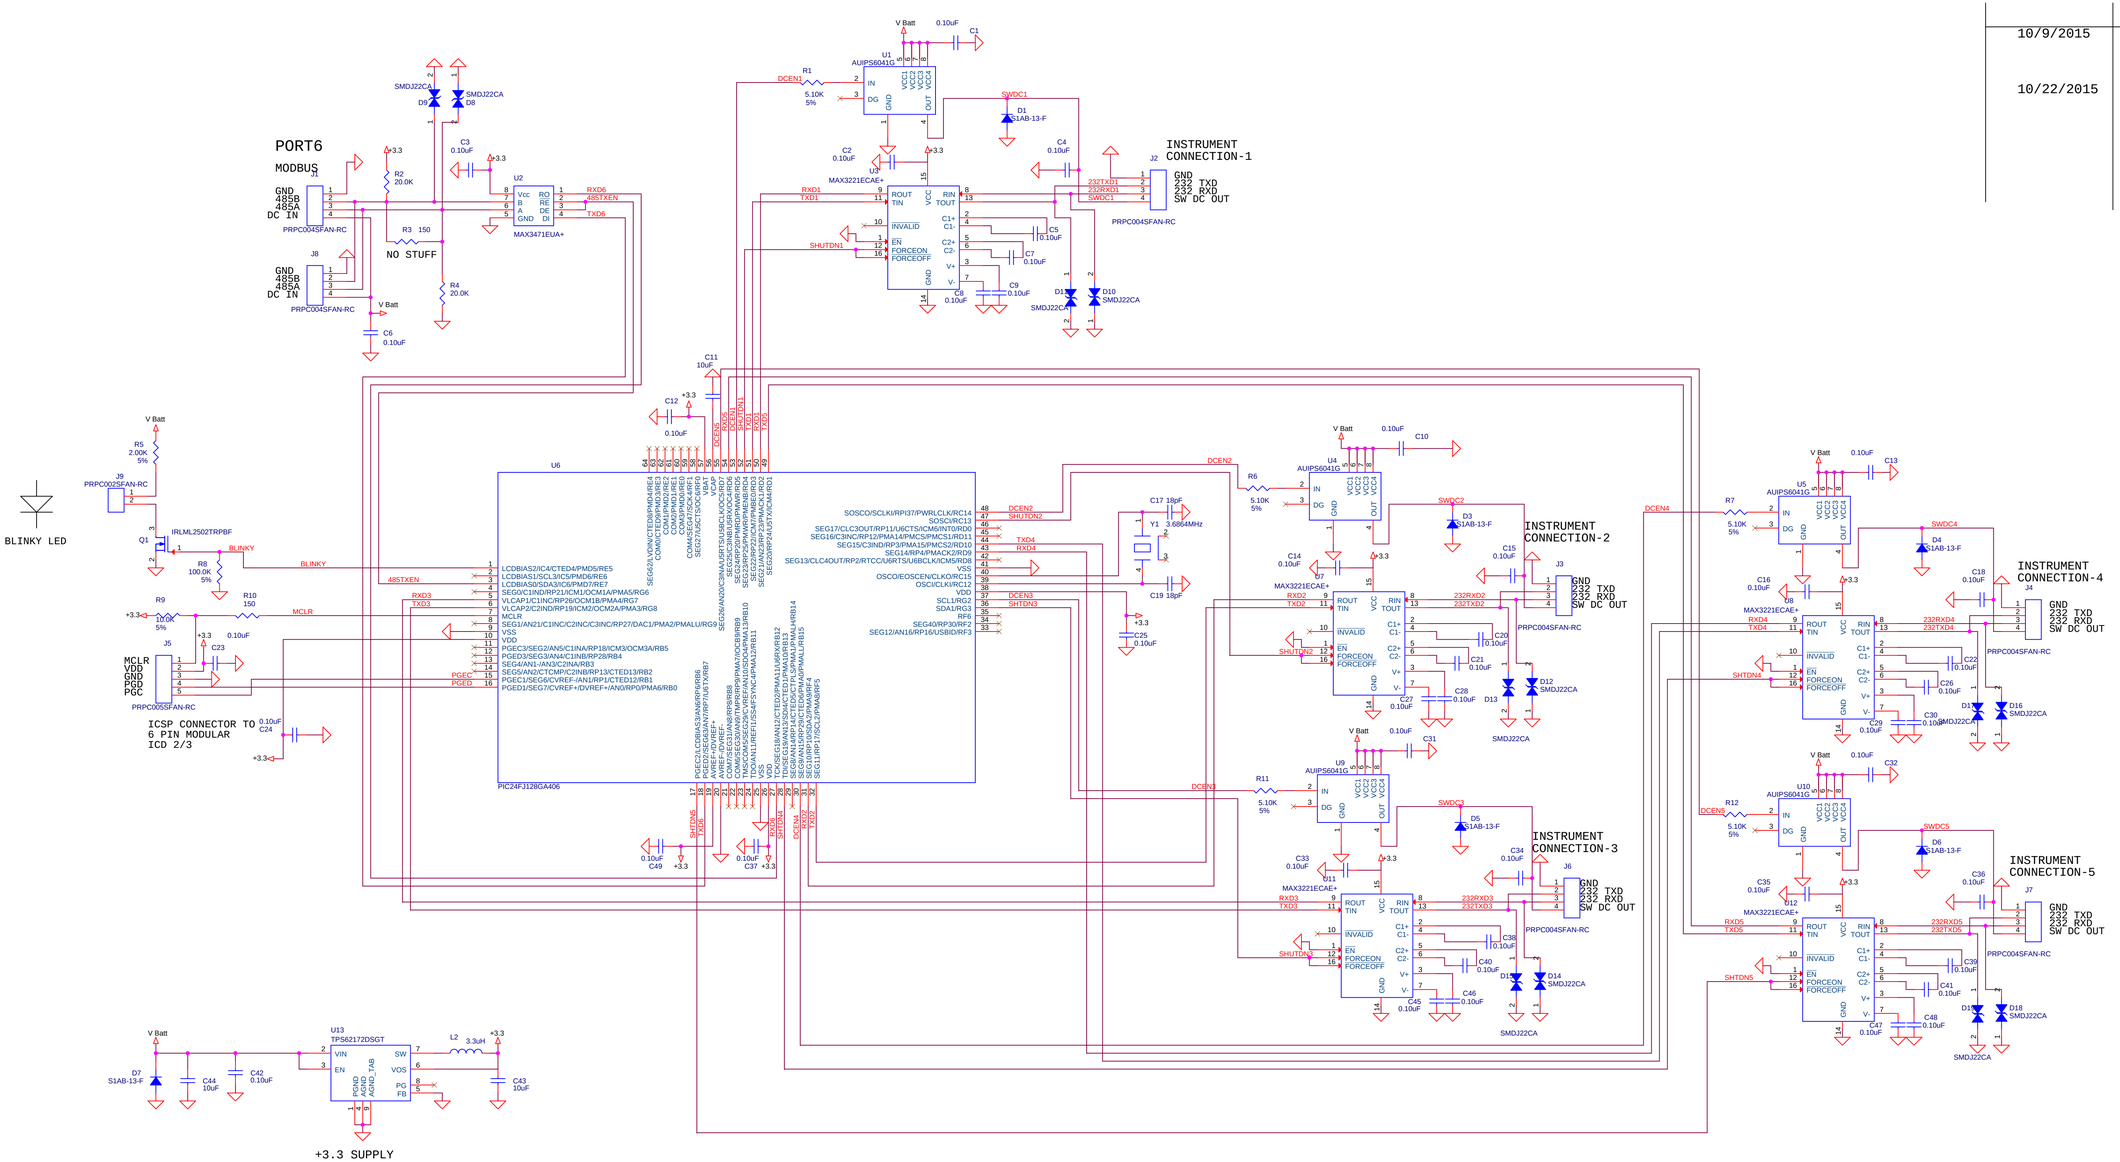

REV B 10/24/2015
REV A 10/9/2015
DRAFT 3/25/2015

NOTES:

Title	5 POER EXPANDER BOARD
Size D	Document Number <Doc> Rev B
Date: Thursday, October 22, 2015	Sheet 1 of 1