TAG	X LOC	Y LOC	SIZE
A1	0.56	1.02	Ø .63 THRU ALL
A2	0.56	4.06	Ø .63 THRU ALL
A3	4.01	2.65	Ø .63 THRU ALL
A4	4.23	0.58	Ø .63 THRU ALL
A5	4.30	5.00	Ø .63 THRU ALL
A6	7.07	5.00	Ø .63 THRU ALL
A7	8.26	0.58	Ø .63 THRU ALL
B1	1.09	4.00	Ø .11 THRU ALL 6-32 UNC THRU ALL
B2	1.09	1.25	Ø .11 THRU ALL 6-32 UNC THRU ALL
B3	2.21	4.01	Ø .11 THRU ALL 6-32 UNC THRU ALL
B4	2.22	1.26	Ø .11 THRU ALL 6-32 UNC THRU ALL
B5	3.26	1.24	Ø .11 THRU ALL 6-32 UNC THRU ALL
B6	3.26	4.61	Ø .11 THRU ALL 6-32 UNC THRU ALL
B7	4.24	1.89	Ø .11 THRU ALL 6-32 UNC THRU ALL
B8	4.24	3.40	Ø .11 THRU ALL 6-32 UNC THRU ALL
B9	4.78	0.21	Ø .11 THRU ALL 6-32 UNC THRU ALL
B10	4.78	5.18	Ø .11 THRU ALL 6-32 UNC THRU ALL
B11	7.06	0.21	Ø .11 THRU ALL 6-32 UNC THRU ALL
B12	7.39	1.24	Ø .11 THRU ALL 6-32 UNC THRU ALL
B13	7.39	4.61	Ø .11 THRU ALL 6-32 UNC THRU ALL
B14	7.61	5.29	Ø .11 THRU ALL 6-32 UNC THRU ALL
B15	8.08	3.47	Ø .11 THRU ALL 6-32 UNC THRU ALL
B16	9.02	3.48	Ø .11 THRU ALL 6-32 UNC THRU ALL
B17	9.04	0.21	Ø .11 THRU ALL 6-32 UNC THRU ALL
B18	9.98	5.29	Ø .11 THRU ALL 6-32 UNC THRU ALL
B19	10.06	3.48	Ø .11 THRU ALL 6-32 UNC THRU ALL
B20	10.58	4.33	Ø .11 THRU ALL 6-32 UNC THRU ALL
B21	10.58	5.28	Ø .11 THRU ALL 6-32 UNC THRU ALL
B22	10.88	0.21	Ø .11 THRU ALL 6-32 UNC THRU ALL
B23	11.04	3.48	Ø .11 THRU ALL 6-32 UNC THRU ALL
B24	11.99	3.48	Ø .11 THRU ALL 6-32 UNC THRU ALL
B25	12.32	4.33	Ø .11 THRU ALL 6-32 UNC THRU ALL
B26	12.32	5.28	Ø .11 THRU ALL 6-32 UNC THRU ALL
B27	12.53	0.21	Ø .11 THRU ALL 6-32 UNC THRU ALL
B28	12.99	3.48	Ø .11 THRU ALL 6-32 UNC THRU ALL
B29	13.05	5.29	Ø .11 THRU ALL 6-32 UNC THRU ALL
C1	1.52	2.11	Ø .09 THRU 4-40 UNC THRU
C2	1.52	3.38	Ø .09 THRU 4-40 UNC THRU

TAG	X LOC	Y LOC	SIZE
C3	1.60	1.72	Ø .09 THRU 4-40 UNC THRU
C4	1.60	0.45	Ø .09 THRU 4-40 UNC THRU
C5	1.84	3.75	Ø .09 THRU 4-40 UNC THRU
C6	1.84	5.02	Ø .09 THRU 4-40 UNC THRU
C7	2.17	2.11	Ø .09 THRU 4-40 UNC THRU
C8	2.17	3.38	Ø .09 THRU 4-40 UNC THRU
C9	2.25	1.72	Ø .09 THRU 4-40 UNC THRU
C10	2.25	0.45	Ø .09 THRU 4-40 UNC THRU
C11	2.49	3.75	Ø .09 THRU 4-40 UNC THRU
C12	2.49	5.02	Ø .09 THRU 4-40 UNC THRU
C13	2.82	2.11	Ø .09 THRU 4-40 UNC THRU
C14	2.82	3.38	Ø .09 THRU 4-40 UNC THRU
C15	2.90	1.72	Ø .09 THRU 4-40 UNC THRU
C16	2.90	0.45	Ø .09 THRU 4-40 UNC THRU
C17	3.14	3.75	Ø .09 THRU 4-40 UNC THRU
C18	3.14	5.02	Ø .09 THRU 4-40 UNC THRU
C19	4.99	0.95	Ø .09 THRU 4-40 UNC THRU
C20	4.99	2.74	Ø .09 THRU 4-40 UNC THRU
C21	4.99	4.54	Ø .09 THRU 4-40 UNC THRU
C22	6.98	2.74	Ø .09 THRU 4-40 UNC THRU
C23	6.98	4.54	Ø .09 THRU 4-40 UNC THRU
D1	6.99	0.93	Ø .09 THRU ALL 4-40 UNC THRU ALL
D2	7.54	0.68	Ø .09 THRU ALL 4-40 UNC THRU ALL
D3	7.54	2.37	Ø .09 THRU ALL 4-40 UNC THRU ALL
D4	10.44	0.35	Ø .09 THRU ALL 4-40 UNC THRU ALL
D5	10.81	4.10	Ø .09 THRU ALL 4-40 UNC THRU ALL
D6	10.81	2.83	Ø .09 THRU ALL 4-40 UNC THRU ALL
D7	11.46	4.10	Ø .09 THRU ALL 4-40 UNC THRU ALL
D8	11.46	2.83	Ø .09 THRU ALL 4-40 UNC THRU ALL
D9	12.11	4.10	Ø .09 THRU ALL 4-40 UNC THRU ALL
D10	12.11	2.83	Ø .09 THRU ALL 4-40 UNC THRU ALL
E1	8.21	2.97	Ø .14 THRU ALL 8-32 UNC THRU ALL
E2	8.21	4.84	Ø .14 THRU ALL 8-32 UNC THRU ALL

TAG	X LOC	Y LOC	SIZE
A1	0.74	0.13	Ø .09 ↧ .25 4-40 UNC ↧ .23
A2	2.74	0.13	Ø .09 ↧ .25 4-40 UNC ↧ .23
A3	4.74	0.13	Ø .09 ↧ .25 4-40 UNC ↧ .23
A4	6.74	0.13	Ø .09 ↧ .25 4-40 UNC ↧ .23
A5	8.74	0.13	Ø .09 ↧ .25 4-40 UNC ↧ .23
A6	10.74	0.13	Ø .09 ↧ .25 4-40 UNC ↧ .23
A7	12.74	0.13	Ø .09 ↧ .25 4-40 UNC ↧ .23

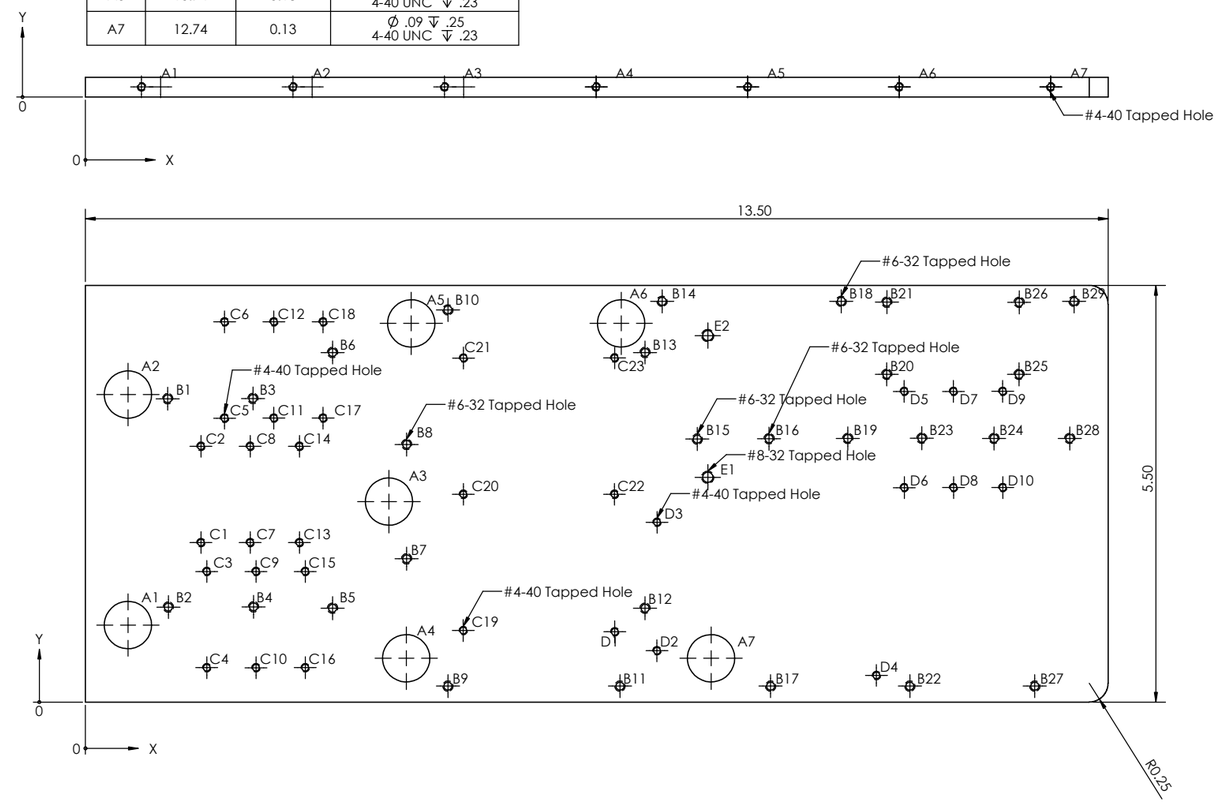

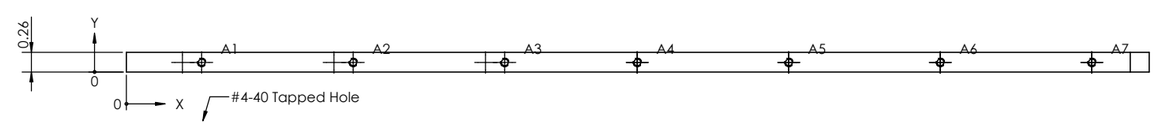

TAG	X LOC	Y LOC	SIZE
A1	0.99	0.13	Ø .09 ↧ .25 4-40 UNC ↧ .23
A2	2.99	0.13	Ø .09 ↧ .25 4-40 UNC ↧ .23
A3	4.99	0.13	Ø .09 ↧ .25 4-40 UNC ↧ .23
A4	6.74	0.13	Ø .09 ↧ .25 4-40 UNC ↧ .23
A5	8.74	0.13	Ø .09 ↧ .25 4-40 UNC ↧ .23
A6	10.74	0.13	Ø .09 ↧ .25 4-40 UNC ↧ .23
A7	12.74	0.13	Ø .09 ↧ .25 4-40 UNC ↧ .23

PROPRIETARY AND CONFIDENTIAL

THE INFORMATION CONTAINED IN THIS DRAWING IS THE SOLE PROPERTY OF <INSERT COMPANY NAME HERE>. ANY REPRODUCTION IN PART OR AS A WHOLE WITHOUT THE WRITTEN PERMISSION OF <INSERT COMPANY NAME HERE> IS PROHIBITED.

NEXT ASSY | USED ON

APPLICATION

UNLESS OTHERWISE SPECIFIED:

DIMENSIONS ARE IN INCHES
TOLERANCES:
FRACTIONAL ±
ANGULAR: MACH ± BEND ±
TWO PLACE DECIMAL ±
THREE PLACE DECIMAL ±

INTERPRET GEOMETRIC TOLERANCING PER:

MATERIAL

FINISH

DO NOT SCALE DRAWING

	NAME	DATE
DRAWN	TCD	04202016
CHECKED		
ENG APPR.		
MFG APPR.		
Q.A.		

COMMENTS:

TITLE:
Midwater Tlsld Control Can Cold Plate

SIZE D | DWG. NO. VEN2016-013 | REV B

SCALE: 1:1 | WEIGHT: | SHEET 1 OF 1