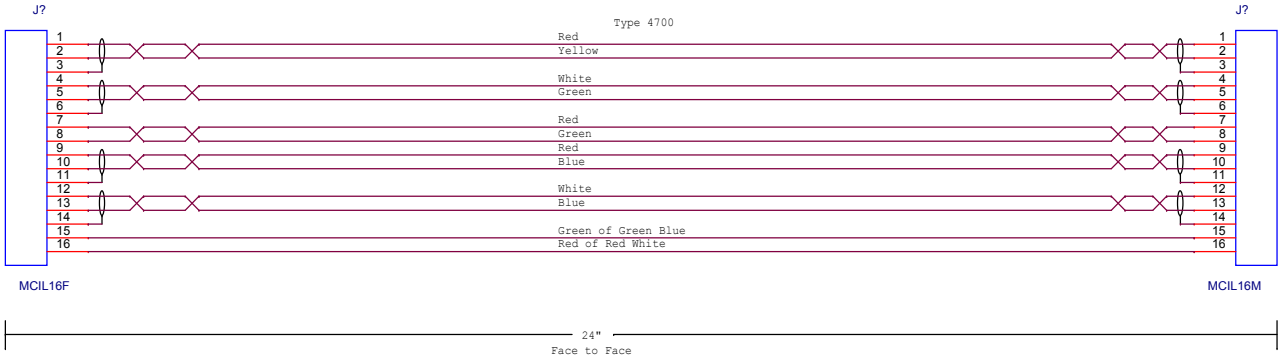

MONTEREY BAY AQUARIUM RESEARCH INSTITUTE
7700 SANDHOLDT ROAD
MOSS LANDING, CA 95039
(831) 775-1700 www.mbari.org
Copyright MBARI 2000

Title Fault Detection Cable Intercan connection				Number <Doc>
Size B	Engineer SJensen	Path <Path>	Filename PlatformSensor.opl	Rev C
	Date: Friday, September 21, 2018	Sheet 1 of 4		