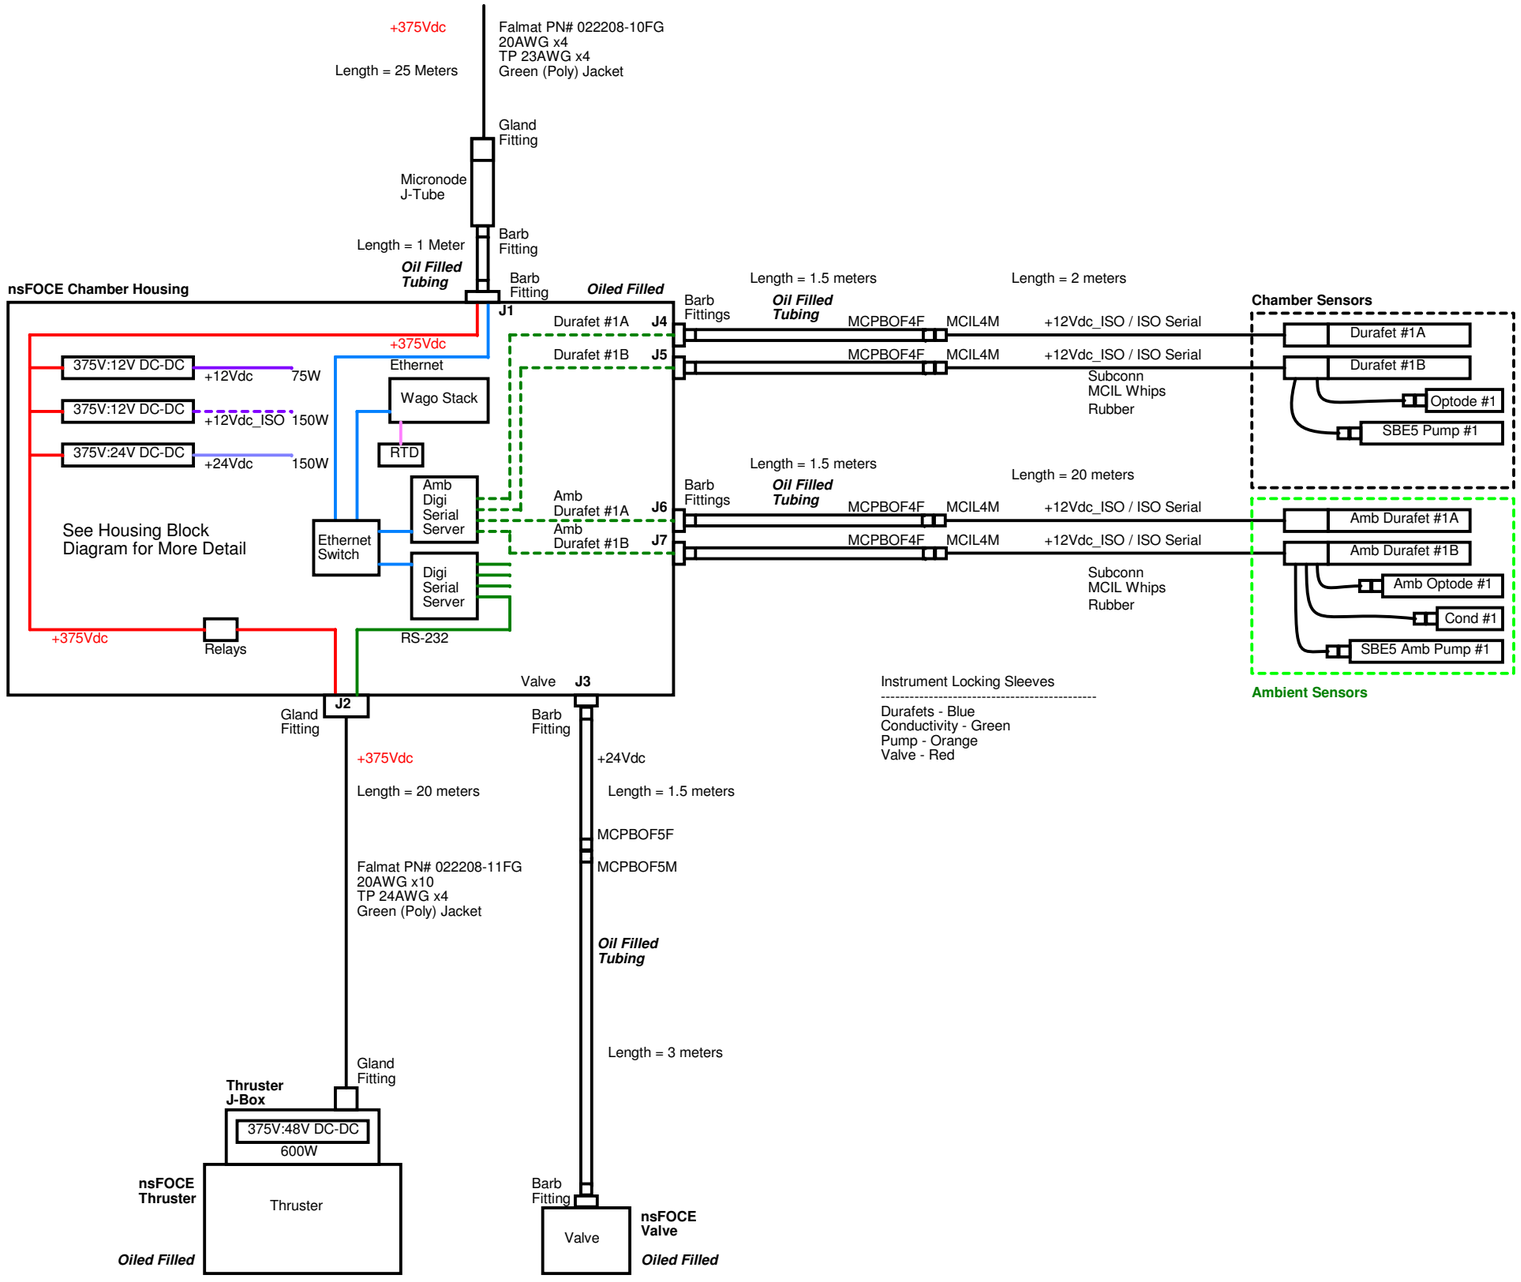

Instrument Locking Sleeves

Durafets - Blue
Conductivity - Green
Pump - Orange
Valve - Red

M B A R I	Monterey Bay Aquarium Research Institute 7700 Sandholdt Road, Moss Landing, CA 95039			
	Title Single Chamber Housing Block Diagram			
Engineer Kecy	Size C	Document Number <Doc>	Layout File <Layout File>	Rev <Rev>
Layout <Layout>	Date: Tuesday, October 13, 2020		Sheet 1 of 1	