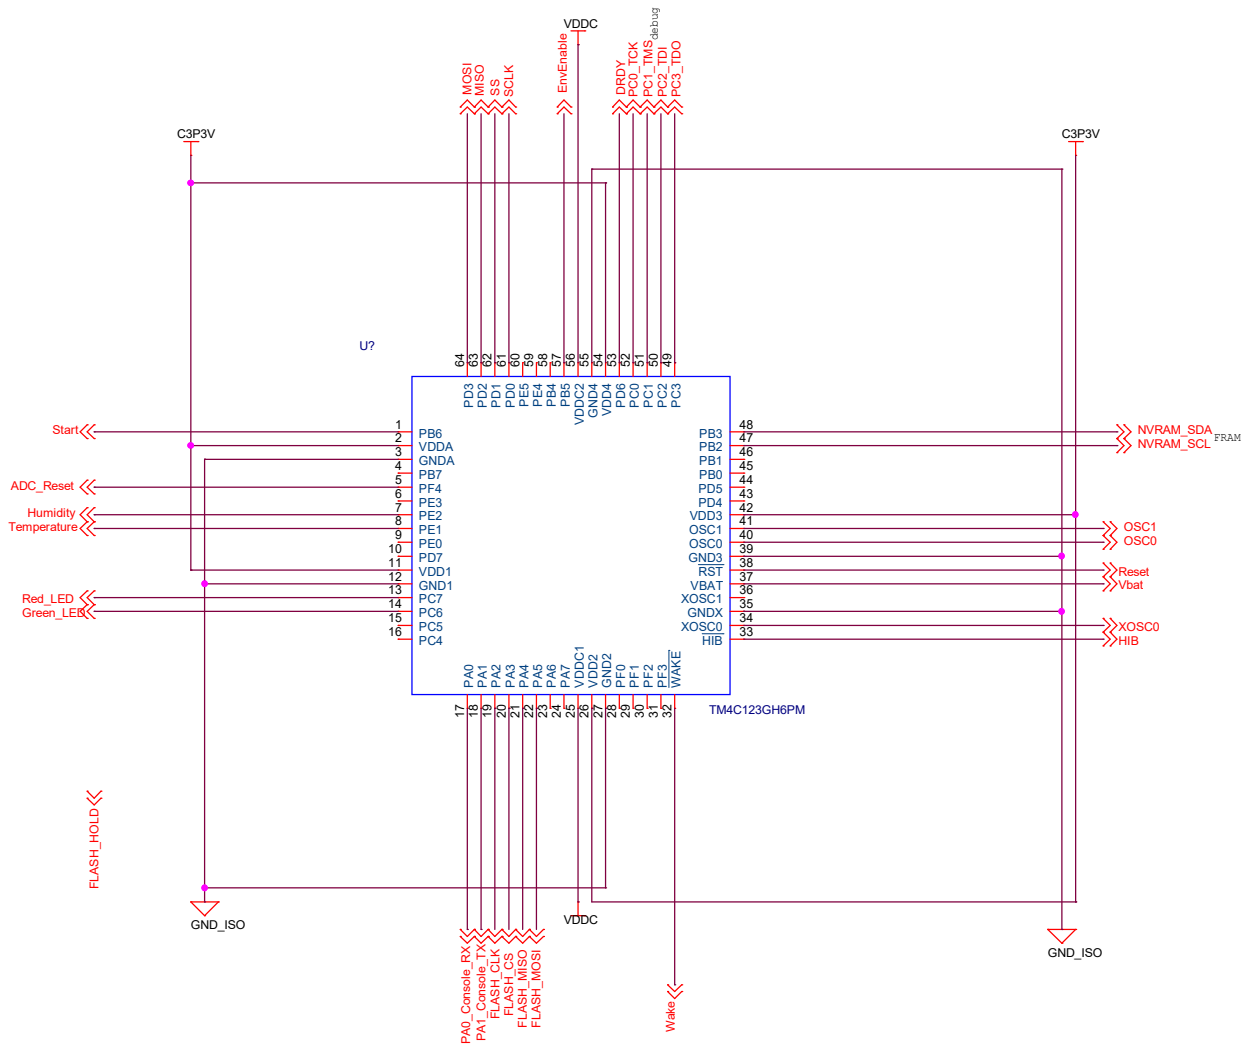

MONTEREY BAY AQUARIUM RESEARCH INSTITUTE
7700 SANDHOLDT ROAD
MOSS LANDING, CA 95039
(831) 775-1700 www.mbari.org

Copyright MBARI 2000

Title npHOx - Processor				Number <Doc>
Size B	Engineer SJensen	Path /	Filename MFET.prj	Rev A
	Date: Tuesday, March 10, 2020		Sheet 2 of 7	