

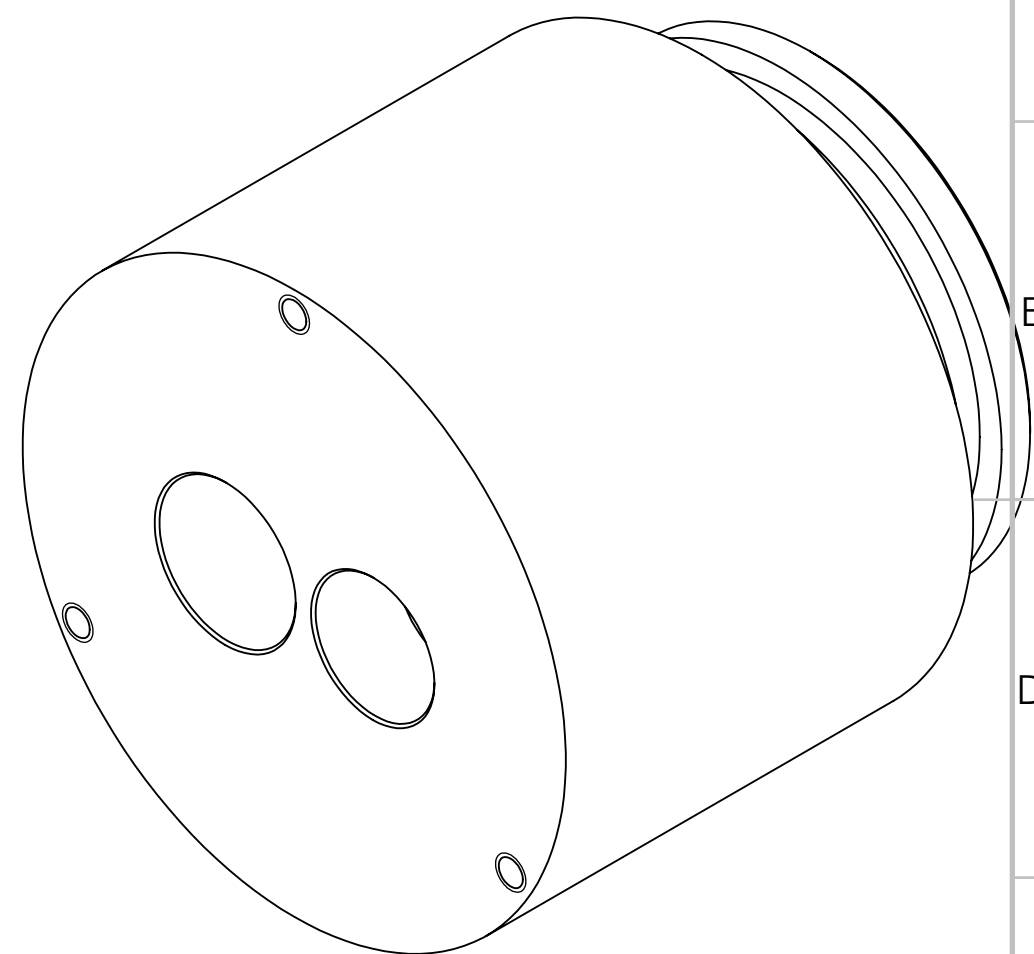
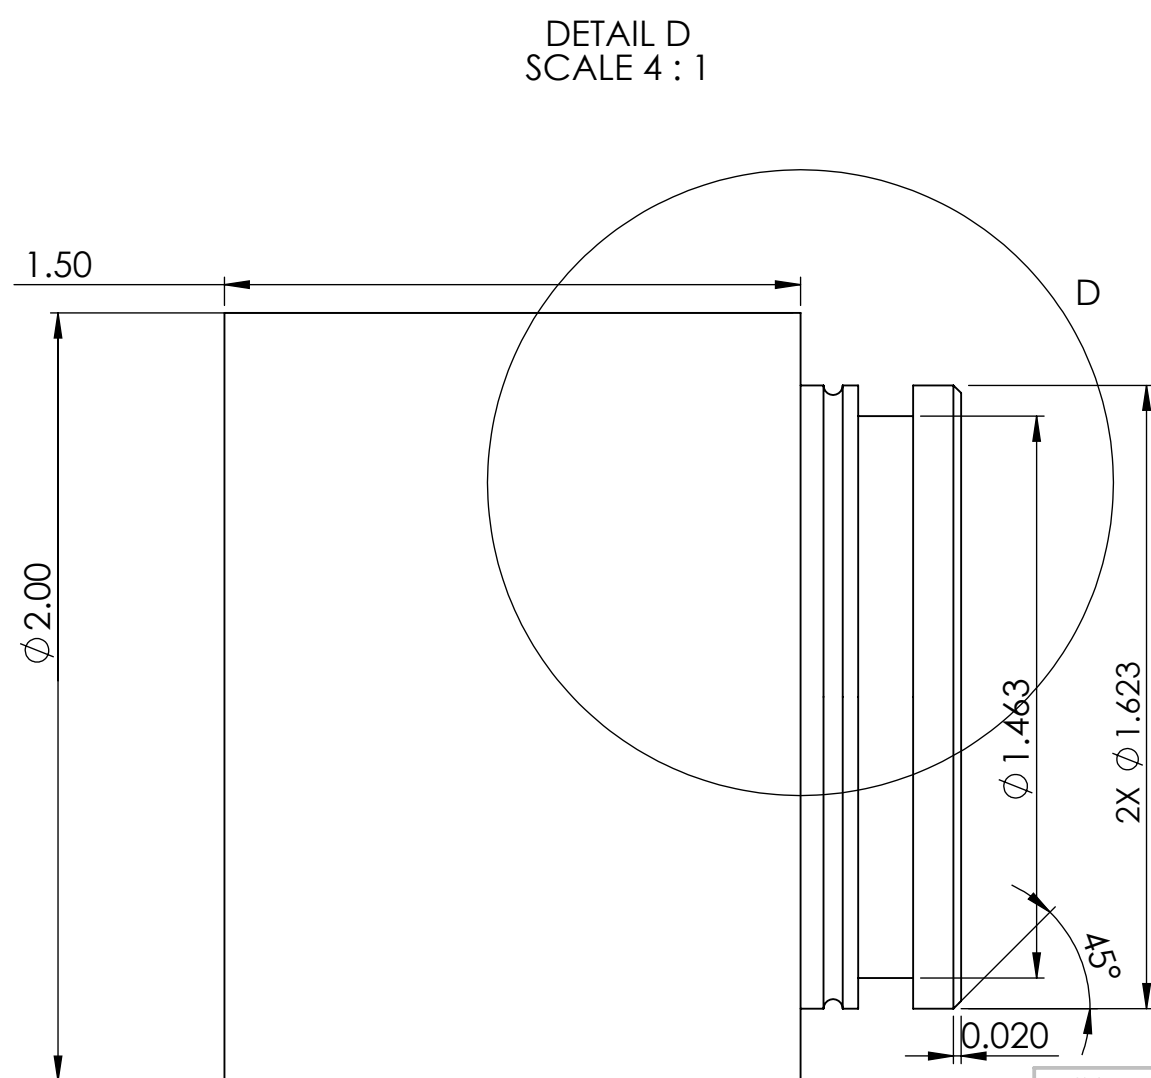
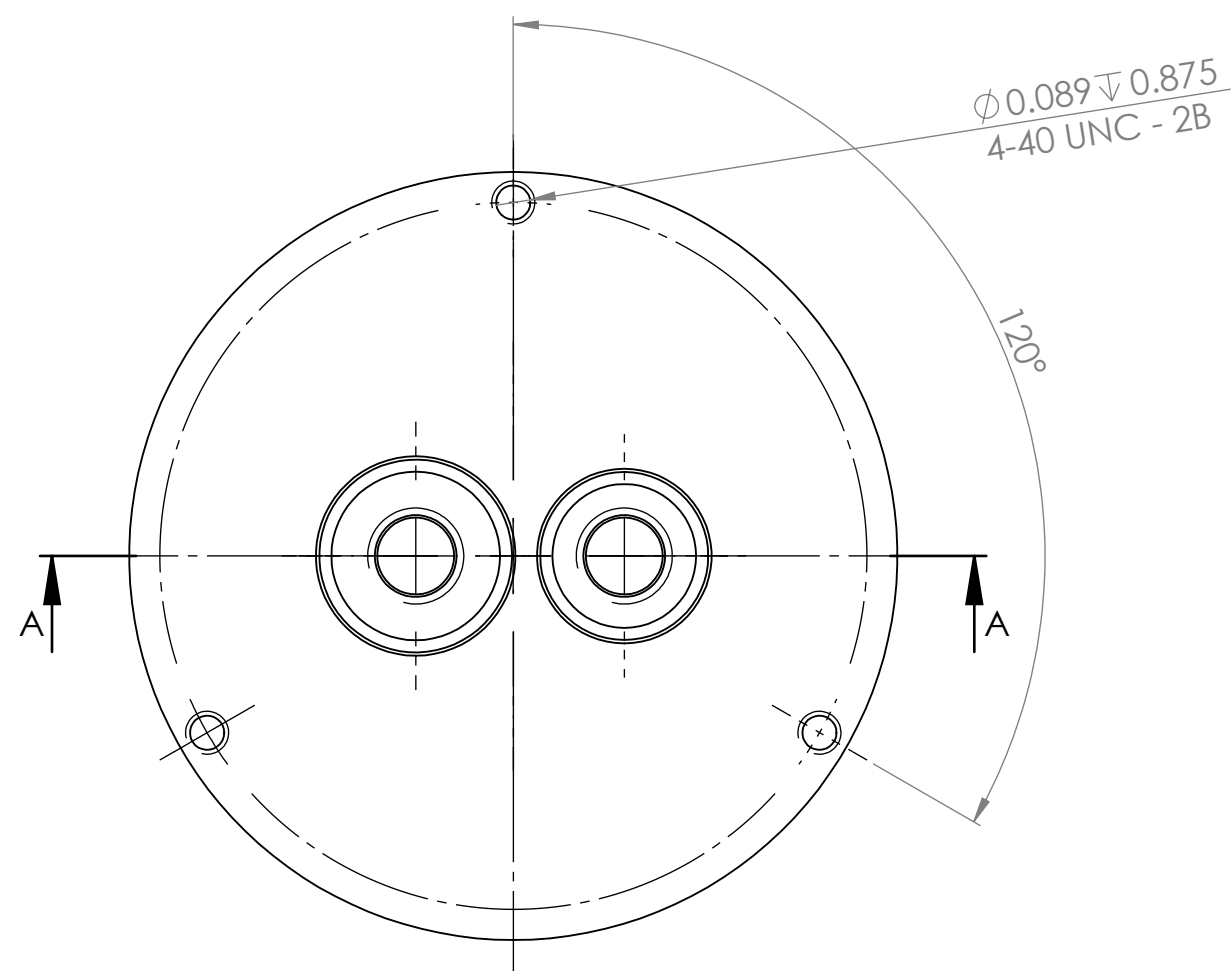


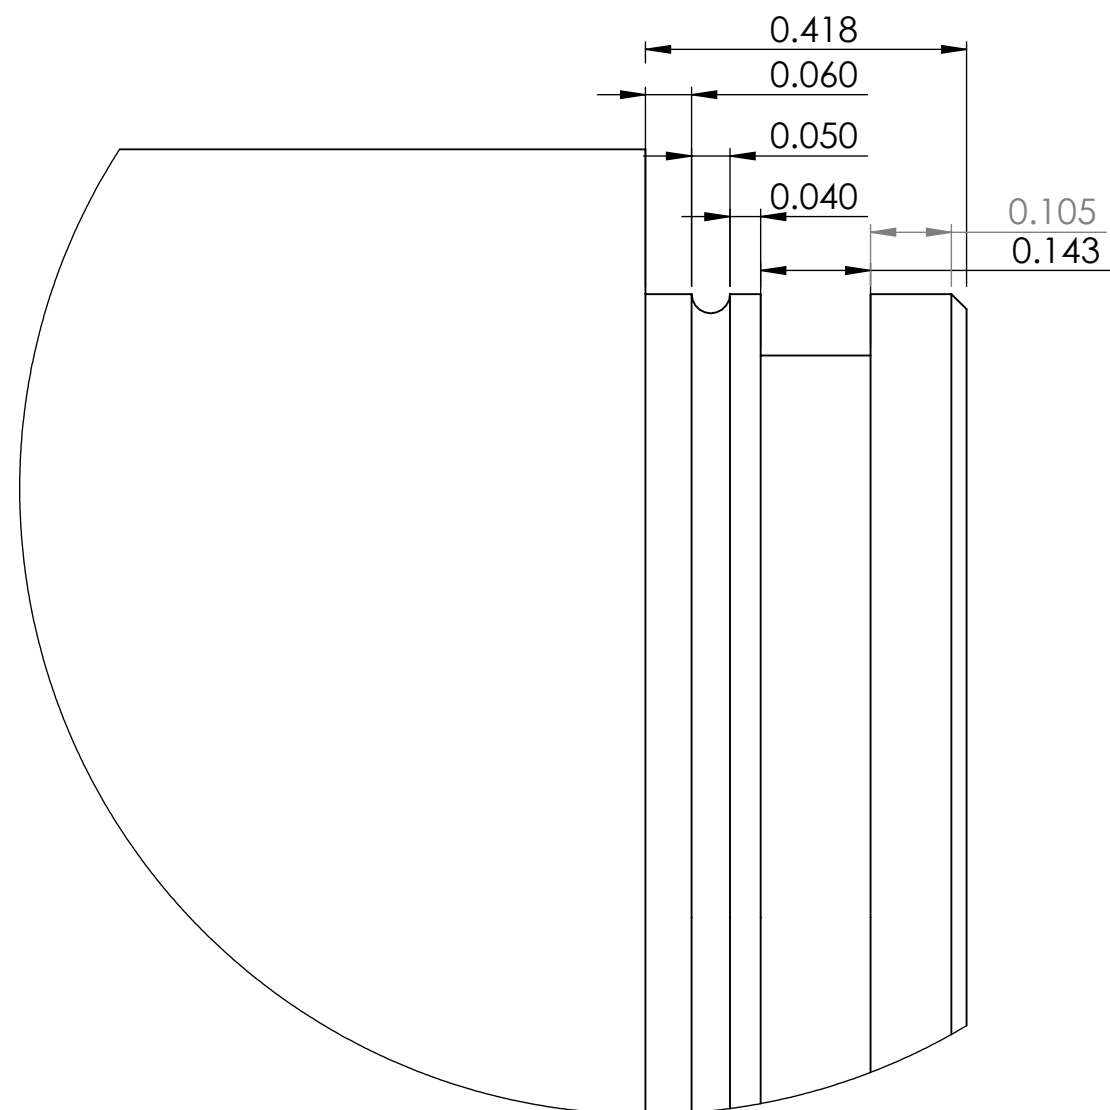

|   |  |           |  |                             |  |                              |  |                      |  |              |  |
|---|--|-----------|--|-----------------------------|--|------------------------------|--|----------------------|--|--------------|--|
| UNLESS OTHERWISE SPECIFIED:<br>DIMENSIONS ARE IN MILLIMETERS<br>SURFACE FINISH:<br>TOLERANCES:<br>LINEAR:<br>ANGULAR: |  |           |  | FINISH:                     |  | DEBURR AND BREAK SHARP EDGES |  | DO NOT SCALE DRAWING |  | REVISION     |  |
|   |  |           |  |                             |  |                              |  |                      |  |              |  |
| NAME   |  | SIGNATURE |  | DATE                        |  |                              |  | TITLE:               |  |              |  |
| DRAWN   |  |           |  |                             |  |                              |  |                      |  |              |  |
| CHK'D   |  |           |  |                             |  |                              |  |                      |  |              |  |
| APP'VD   |  |           |  |                             |  |                              |  |                      |  |              |  |
| MFG   |  |           |  |                             |  |                              |  |                      |  |              |  |
| Q.A.   |  |           |  | MATERIAL:                   |  |                              |  | DWG NO.              |  | A2           |  |
|   |  |           |  | Polyetheretherketone (PEEK) |  |                              |  | DSD topcap v2.1      |  |              |  |
|   |  |           |  | WEIGHT: 0.24                |  |                              |  | SCALE:2:1            |  | SHEET 1 OF 2 |  |

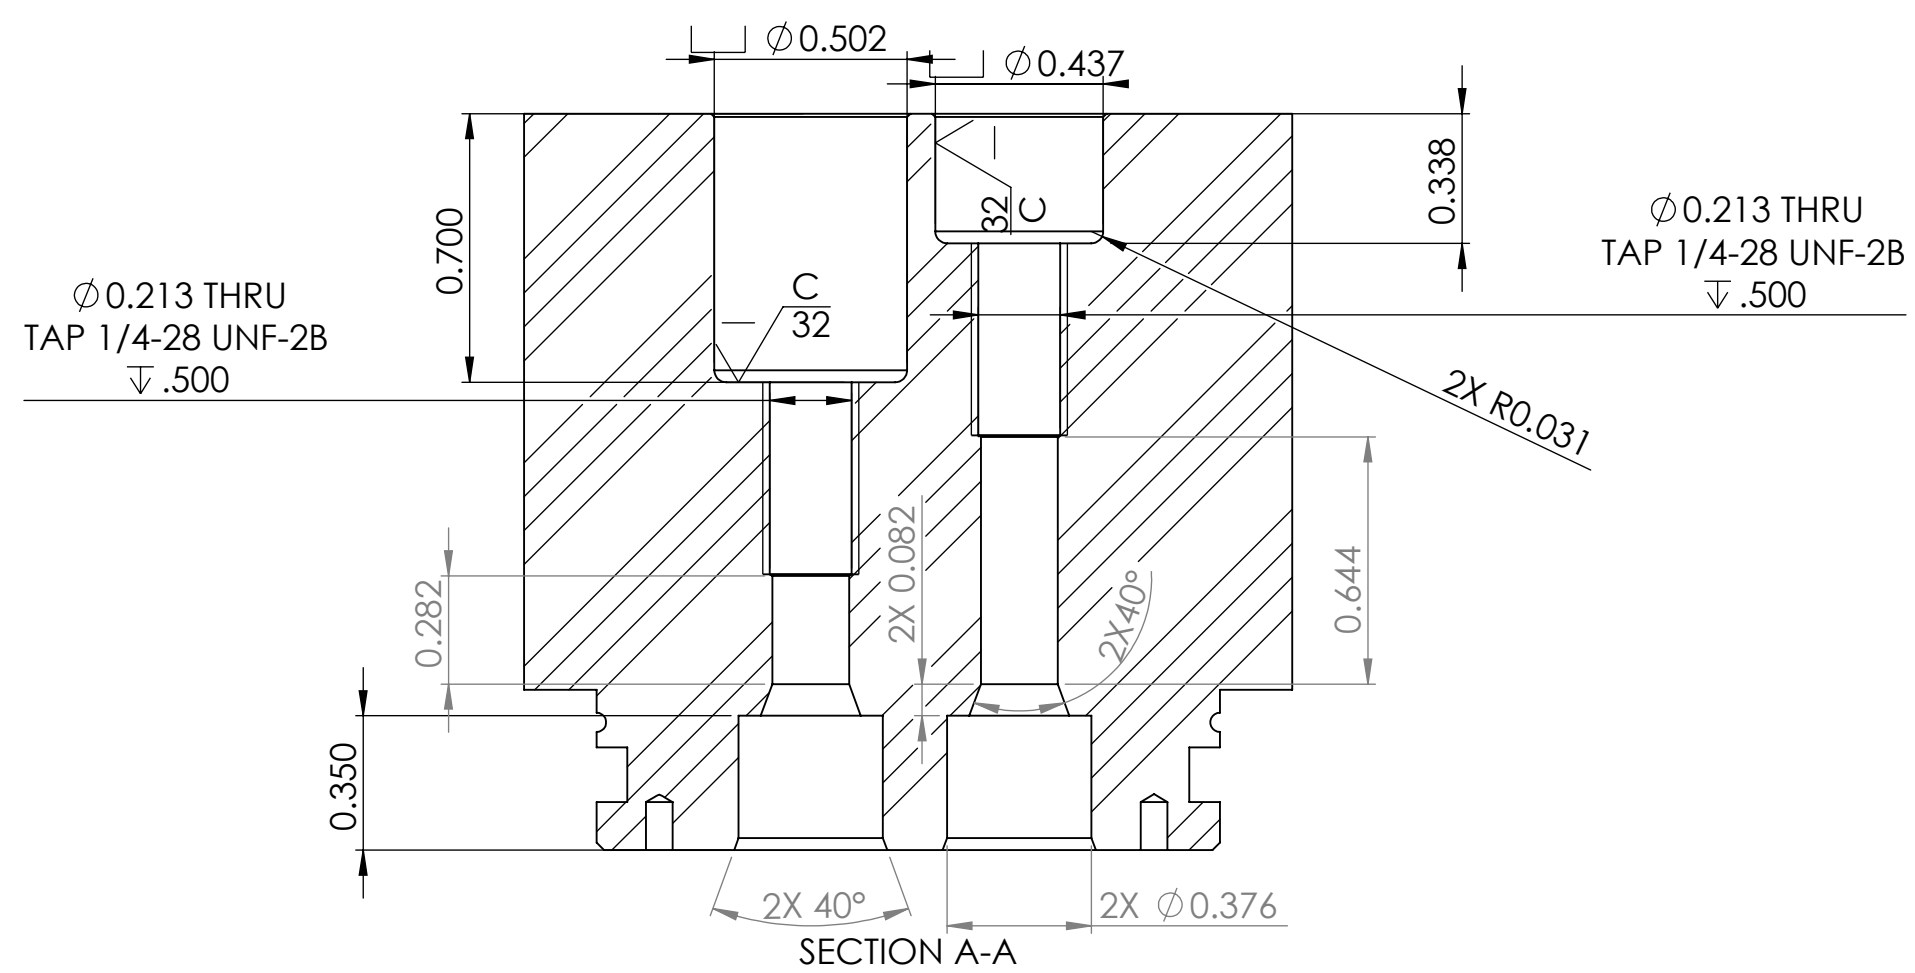