EMI METAL ENCLOSURE

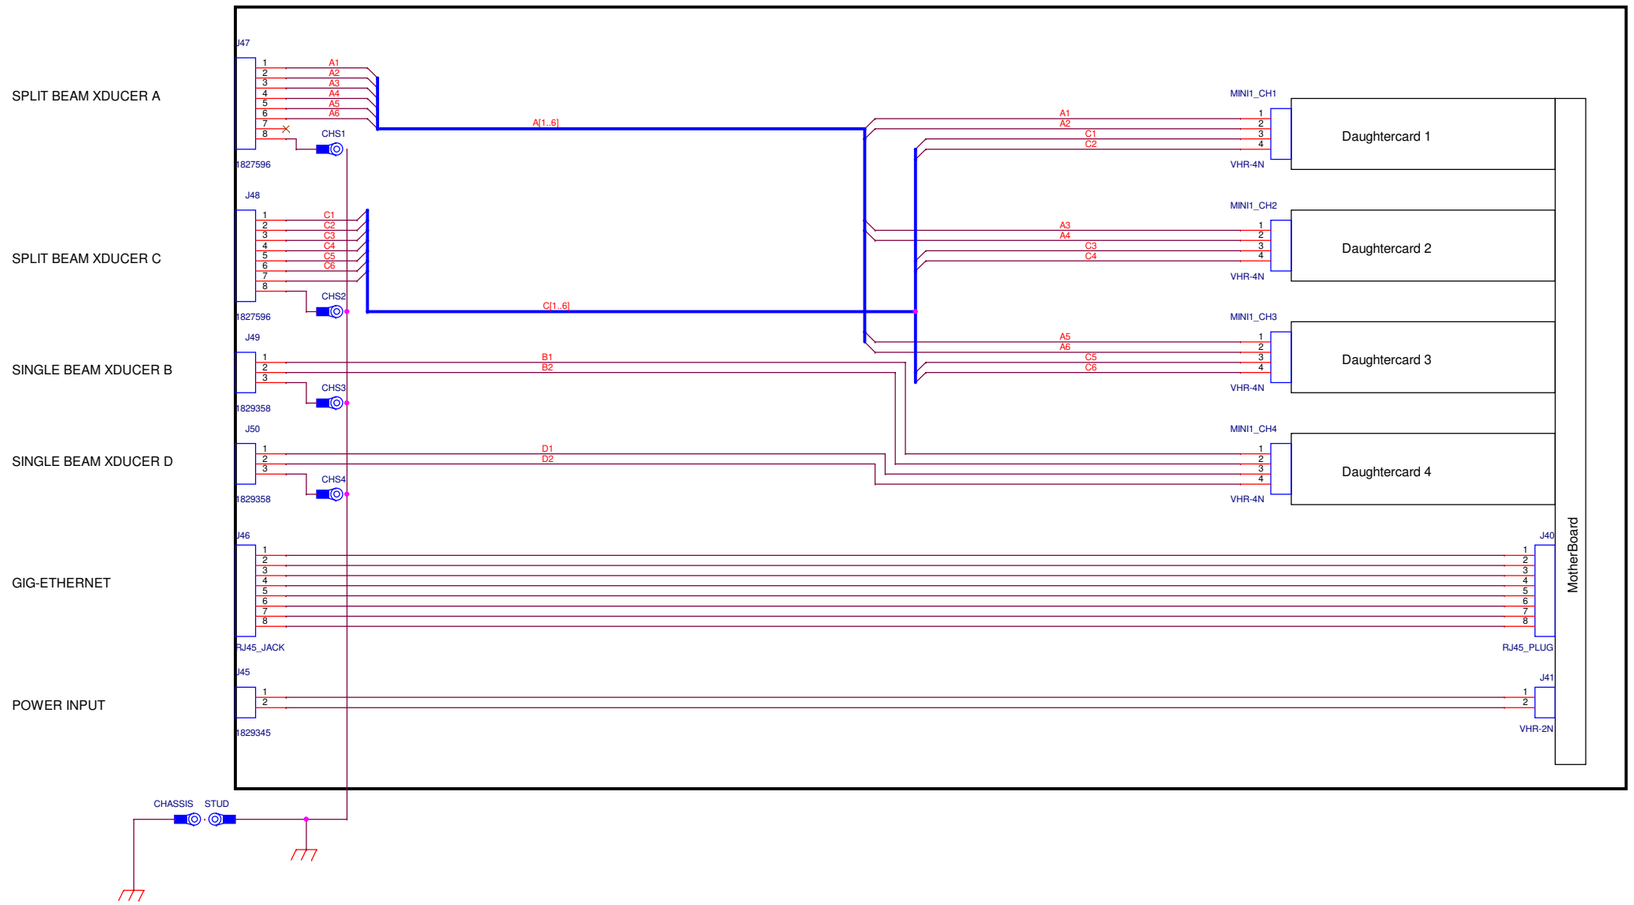

M B A R I	Monterey Bay Aquarium Research Institute 7700 Sandholdt Road, Moss Landing, CA 95039		
Engineer: KJM	Size	Document Number: 100221242	Title: Dorado Bioacoustics System
Designer:	Part Number: MiniWBT Package	Project File: [illegible]	Project: 901807
			Rev: 0.2
Date: Tuesday, June 12, 2018		Sheet 3 of 9	