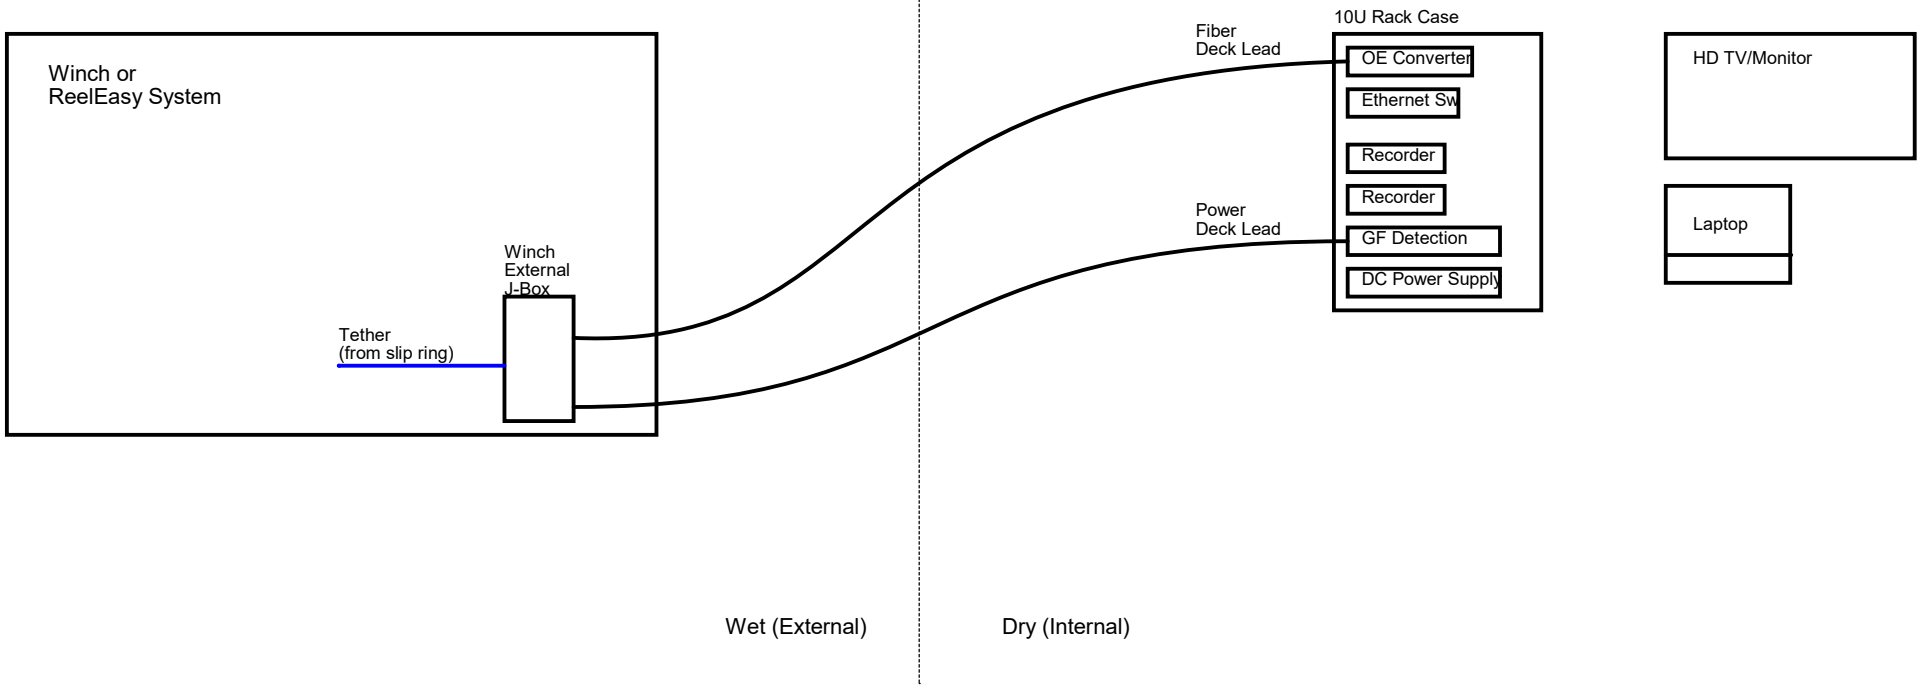

Monterey Bay Aquarium Research Institute 7700 Sandholdt Road, Moss Landing, CA 95039				
Title: StealthCam Topside Electronics Concept Diagram				
Engineer: Kecy	Size: B	Document Number: <Doc>	Layout File: <Layout File>	Rev: <Rev>
Layout: <Layout>	Date: Thursday, July 11, 2019		Sheet 1 of 1	