NOTE 2:
ALL OTHER SWITCHES
MAX. SWITCH LOAD 0.4VA @ 28VDC
DESIGN VALUE 2.4mA
LED CURRENT 10mA
MOM CONTACT SWITCH

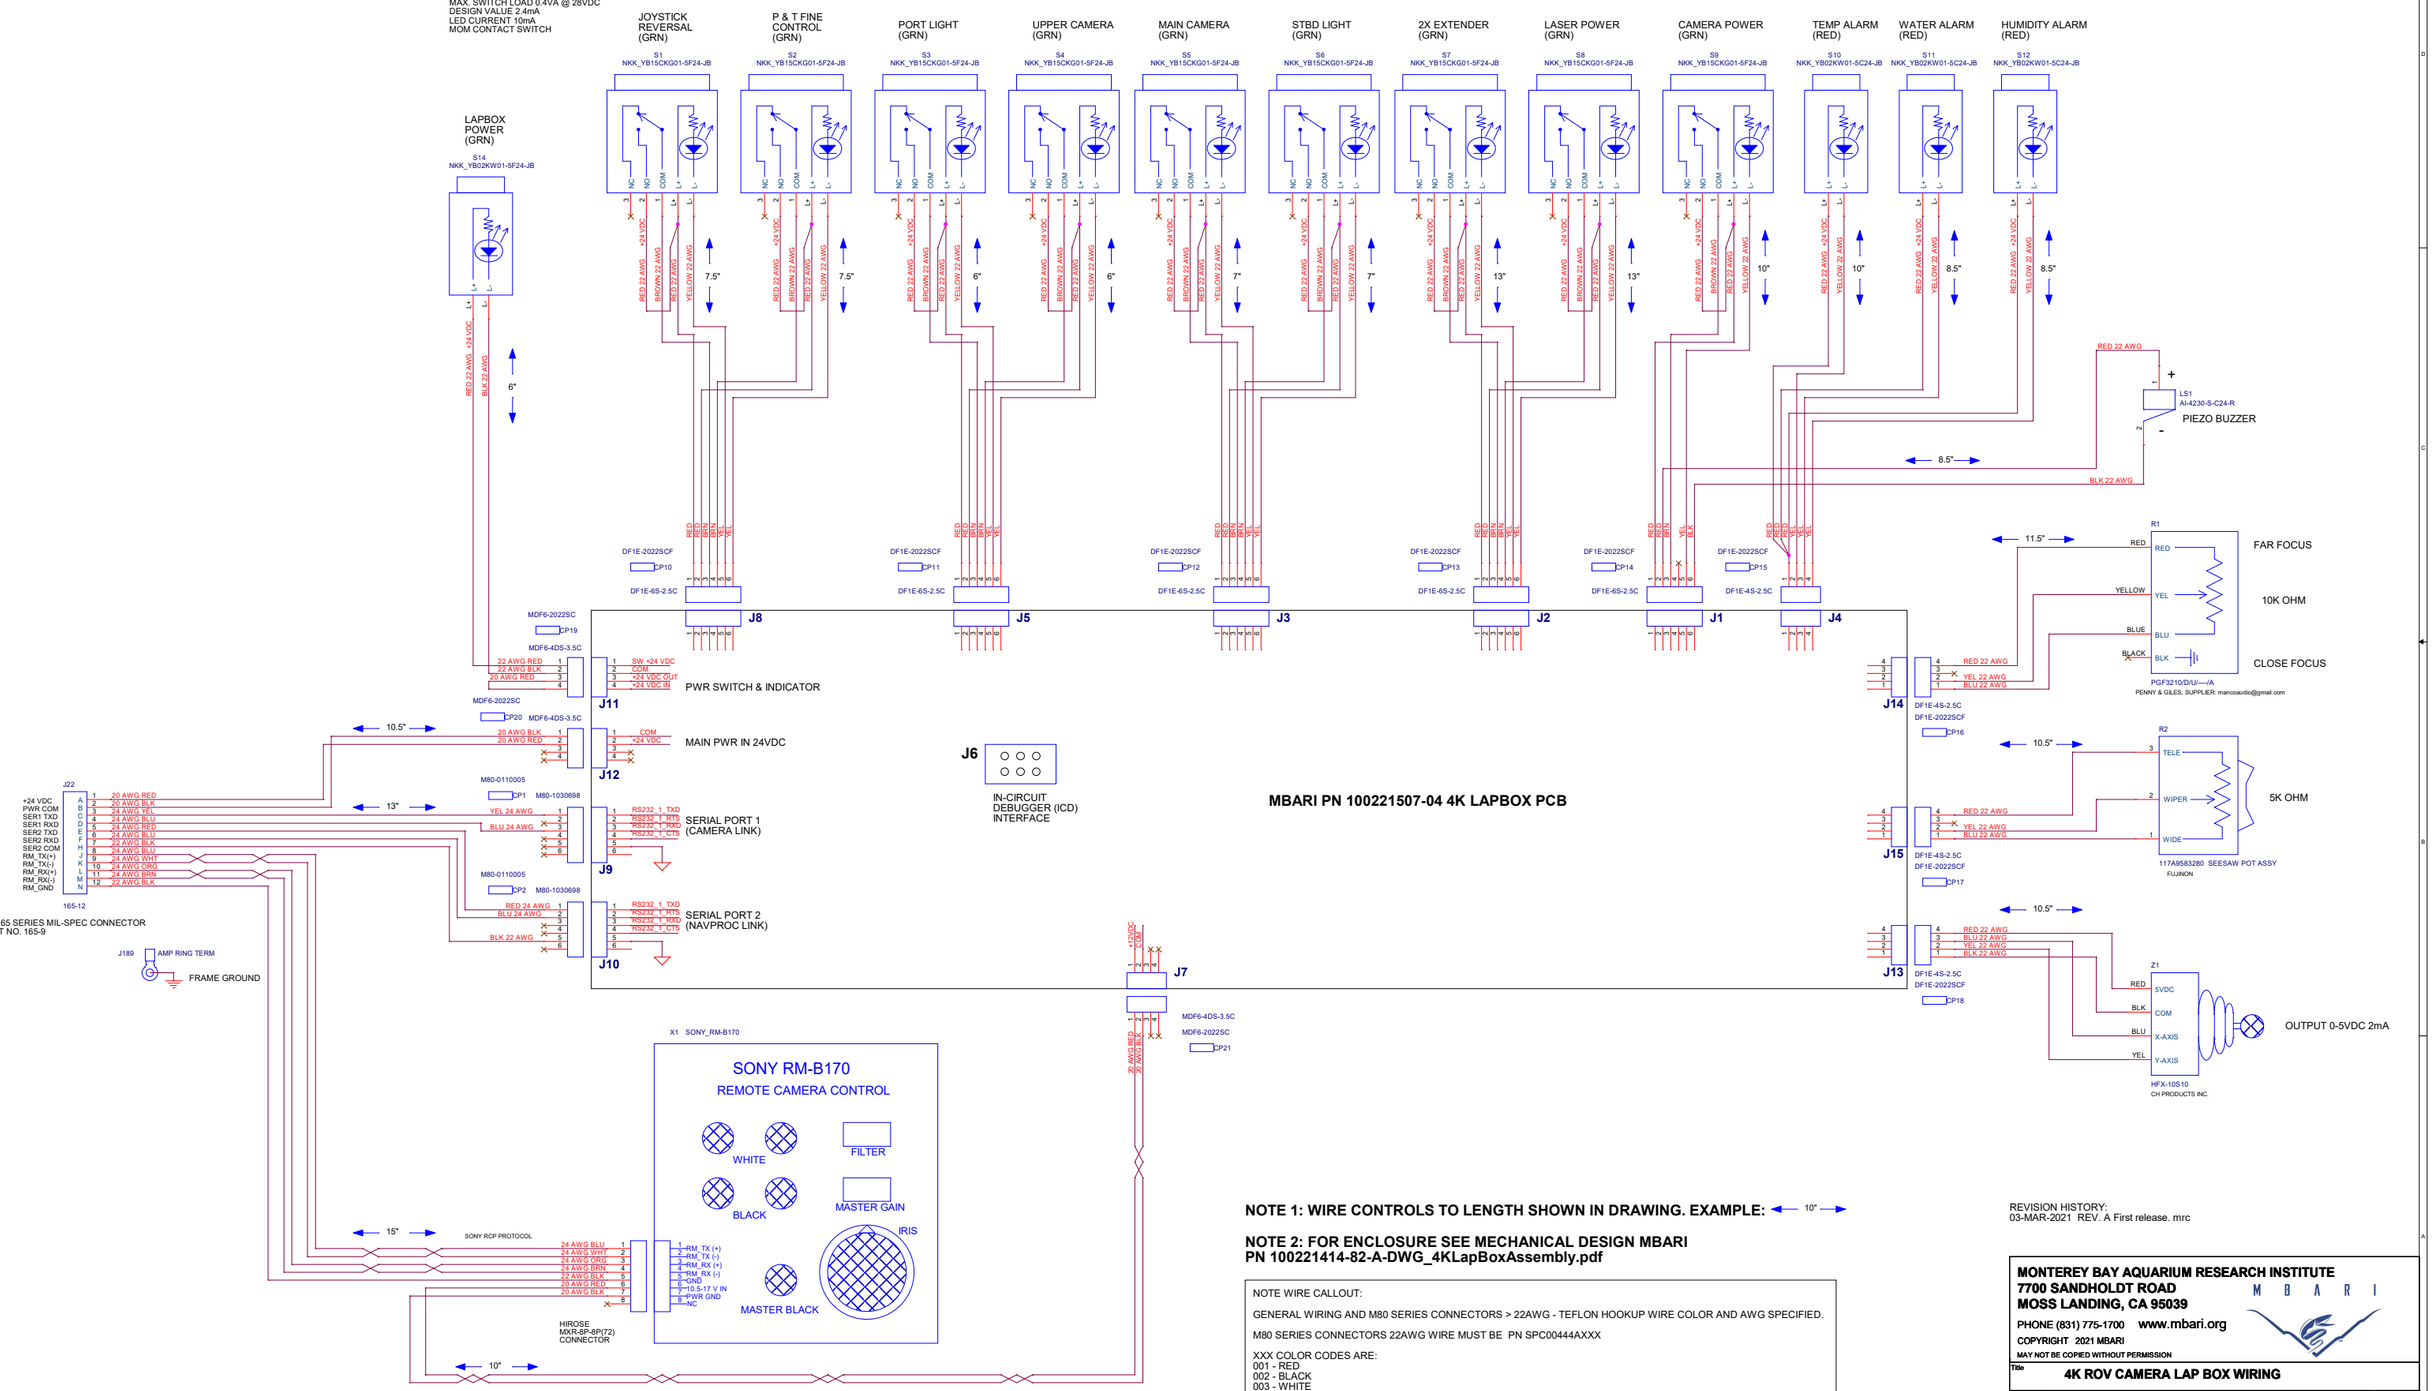

NOTE 1: WIRE CONTROLS TO LENGTH SHOWN IN DRAWING. EXAMPLE: ← 10" →

NOTE 2: FOR ENCLOSURE SEE MECHANICAL DESIGN MBARI PN 100221414-82-A-DWG_4KLapBoxAssembly.pdf

NOTE WIRE CALLOUT:

GENERAL WIRING AND M80 SERIES CONNECTORS > 22AWG - TEFLON HOOKUP WIRE COLOR AND AWG SPECIFIED.

M80 SERIES CONNECTORS 22AWG WIRE MUST BE PN SPC00444AXXX

XXX COLOR CODES ARE:
001 - RED
002 - BLACK
003 - WHITE
006 - YELLOW

REVISION HISTORY:
03-MAR-2021 REV. A First release. mrc

PROJECT # 902001

MONTEREY BAY AQUARIUM RESEARCH INSTITUTE
7700 SANDHOLDT ROAD
MOSS LANDING, CA 95039
PHONE (831) 775-1700 www.mbari.org

COPYRIGHT 2021 MBARI
MAY NOT BE COPIED WITHOUT PERMISSION

Title	**4K ROV CAMERA LAP BOX WIRING**		
Size	Engineer: **Mark Chaffey** EMAIL: chma@mbari.org (831) 775-1708	Number **100221507-02-A-SCH**	Rev **A**
	Date: Tuesday, December 07, 2021	Filename NA	Sheet 1 of 1