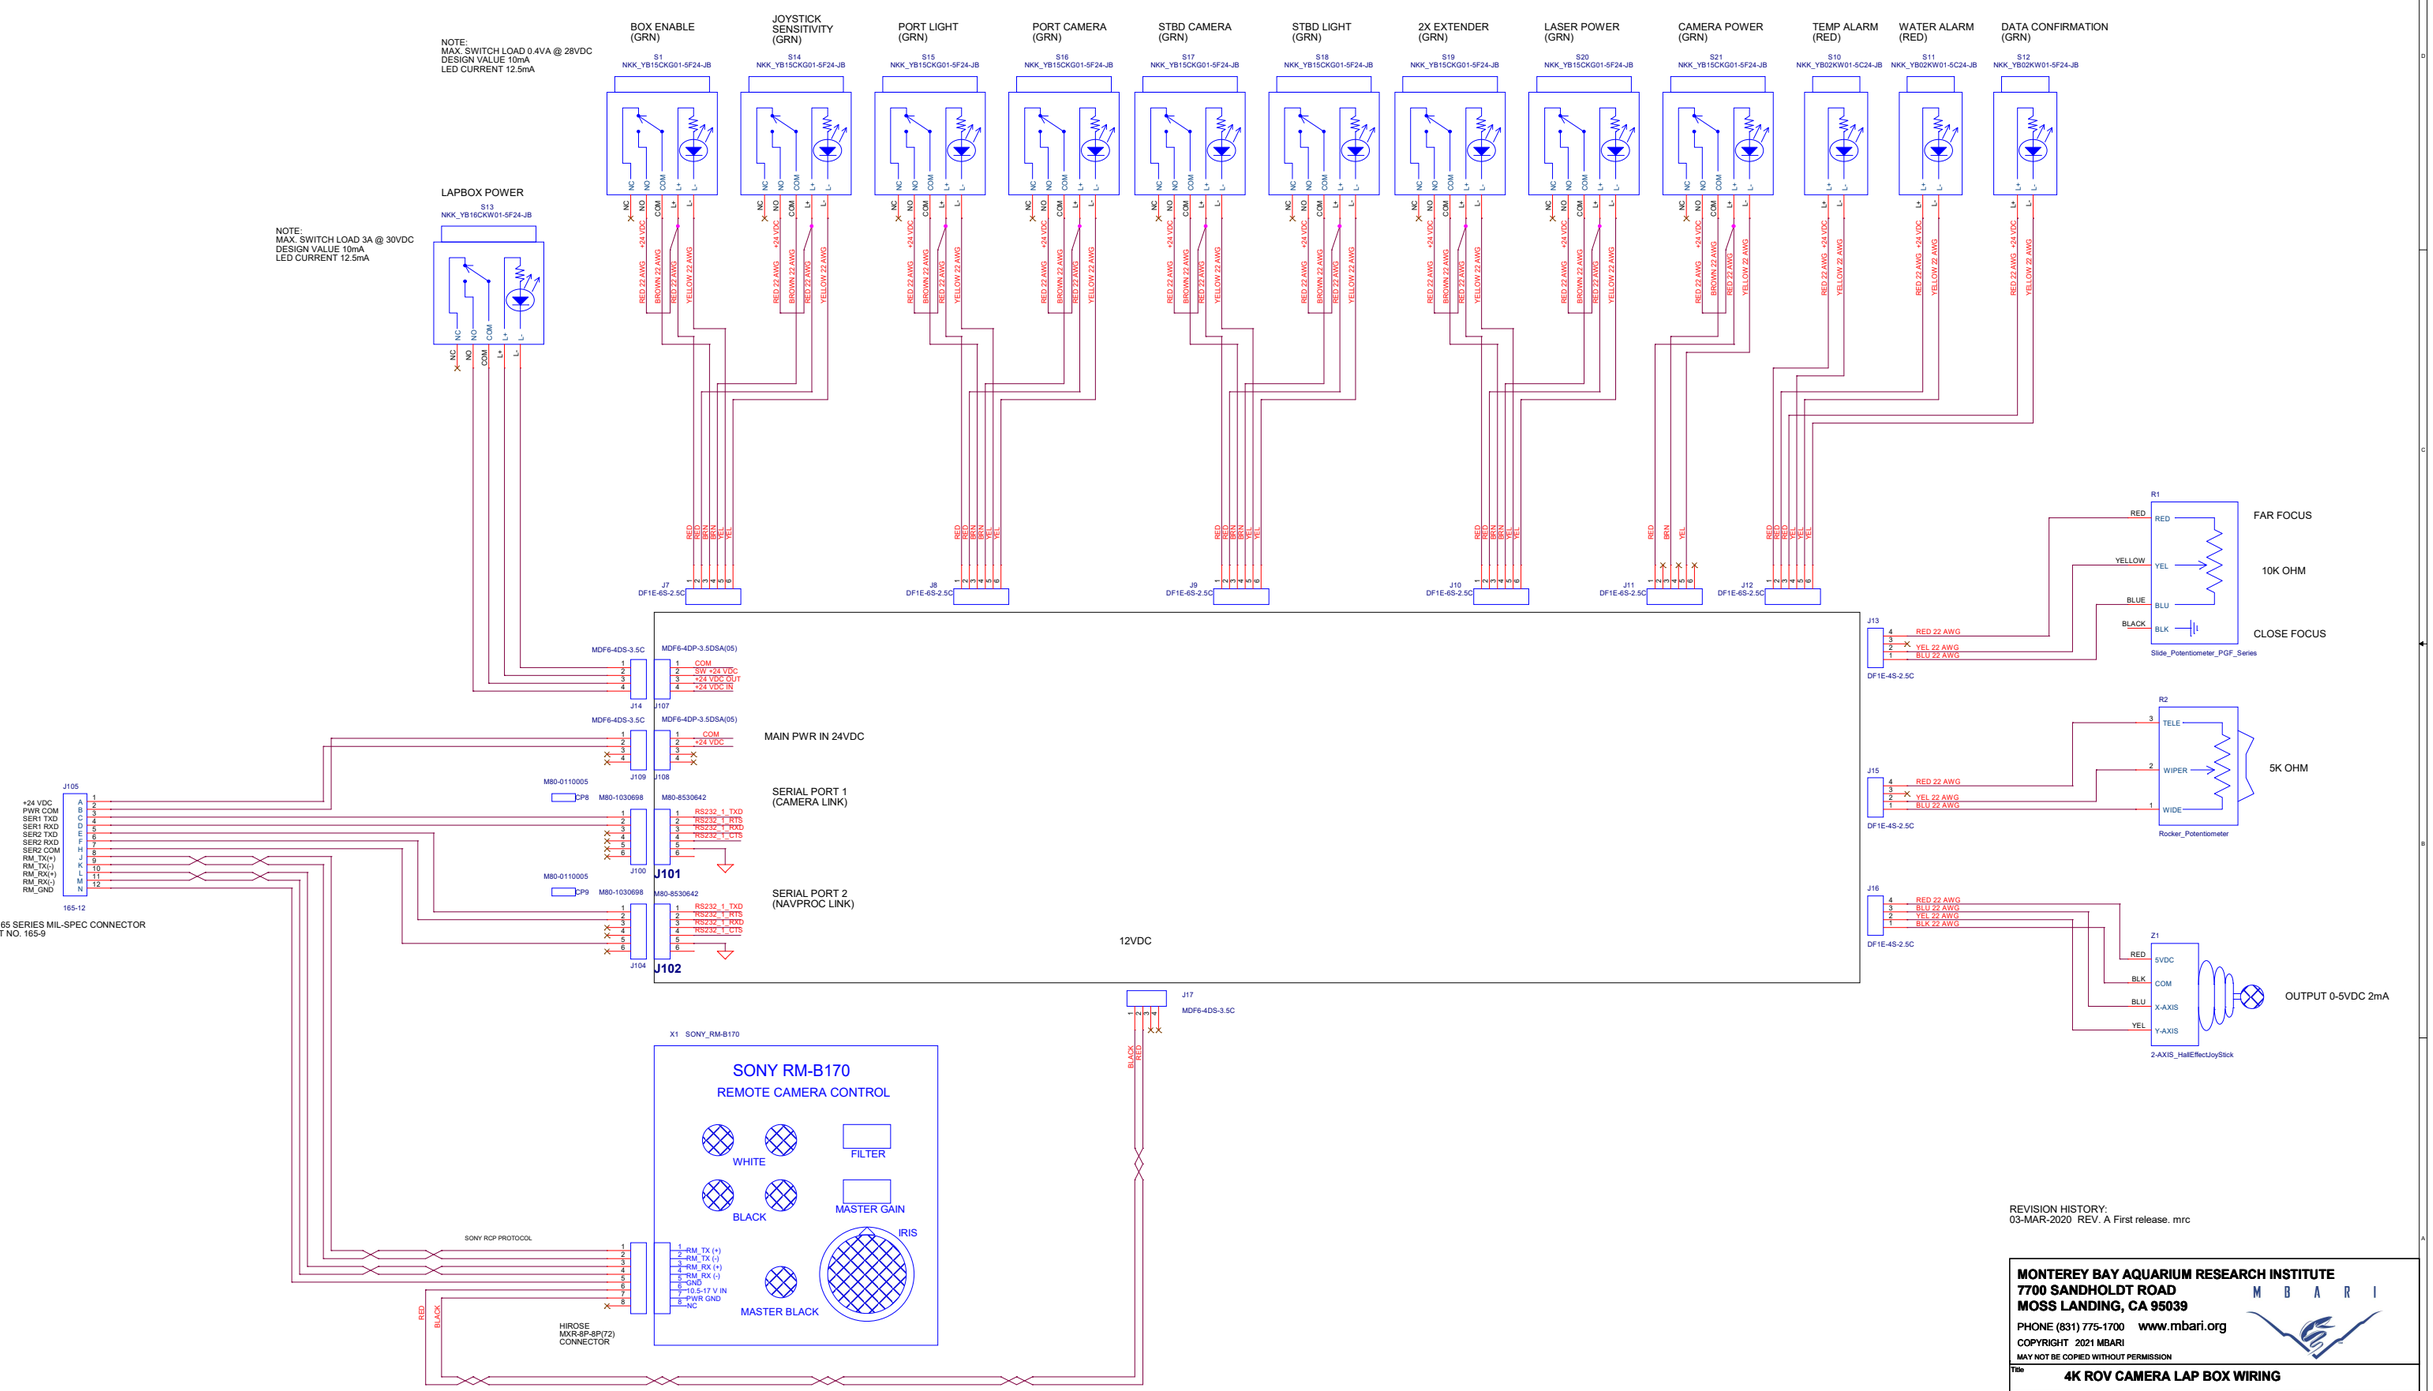

REVISION HISTORY:
03-MAR-2020 REV. A First release. mrc

PROJECT # 902001

MONTEREY BAY AQUARIUM RESEARCH INSTITUTE
7700 SANDHOLDT ROAD
MOSS LANDING, CA 95039
PHONE (831) 775-1700 www.mbari.org

COPYRIGHT 2021 MBARI
MAY NOT BE COPIED WITHOUT PERMISSION

Title	4K ROV CAMERA LAP BOX WIRING		
Size	Engineer: Mark Chaffey, EMAIL: chma@mbari.org (831) 775-1708	Number 100221507-02-A-SCH	Rev A
	Date: Wednesday, March 03, 2021	Filename NA	Sheet 1 of 1