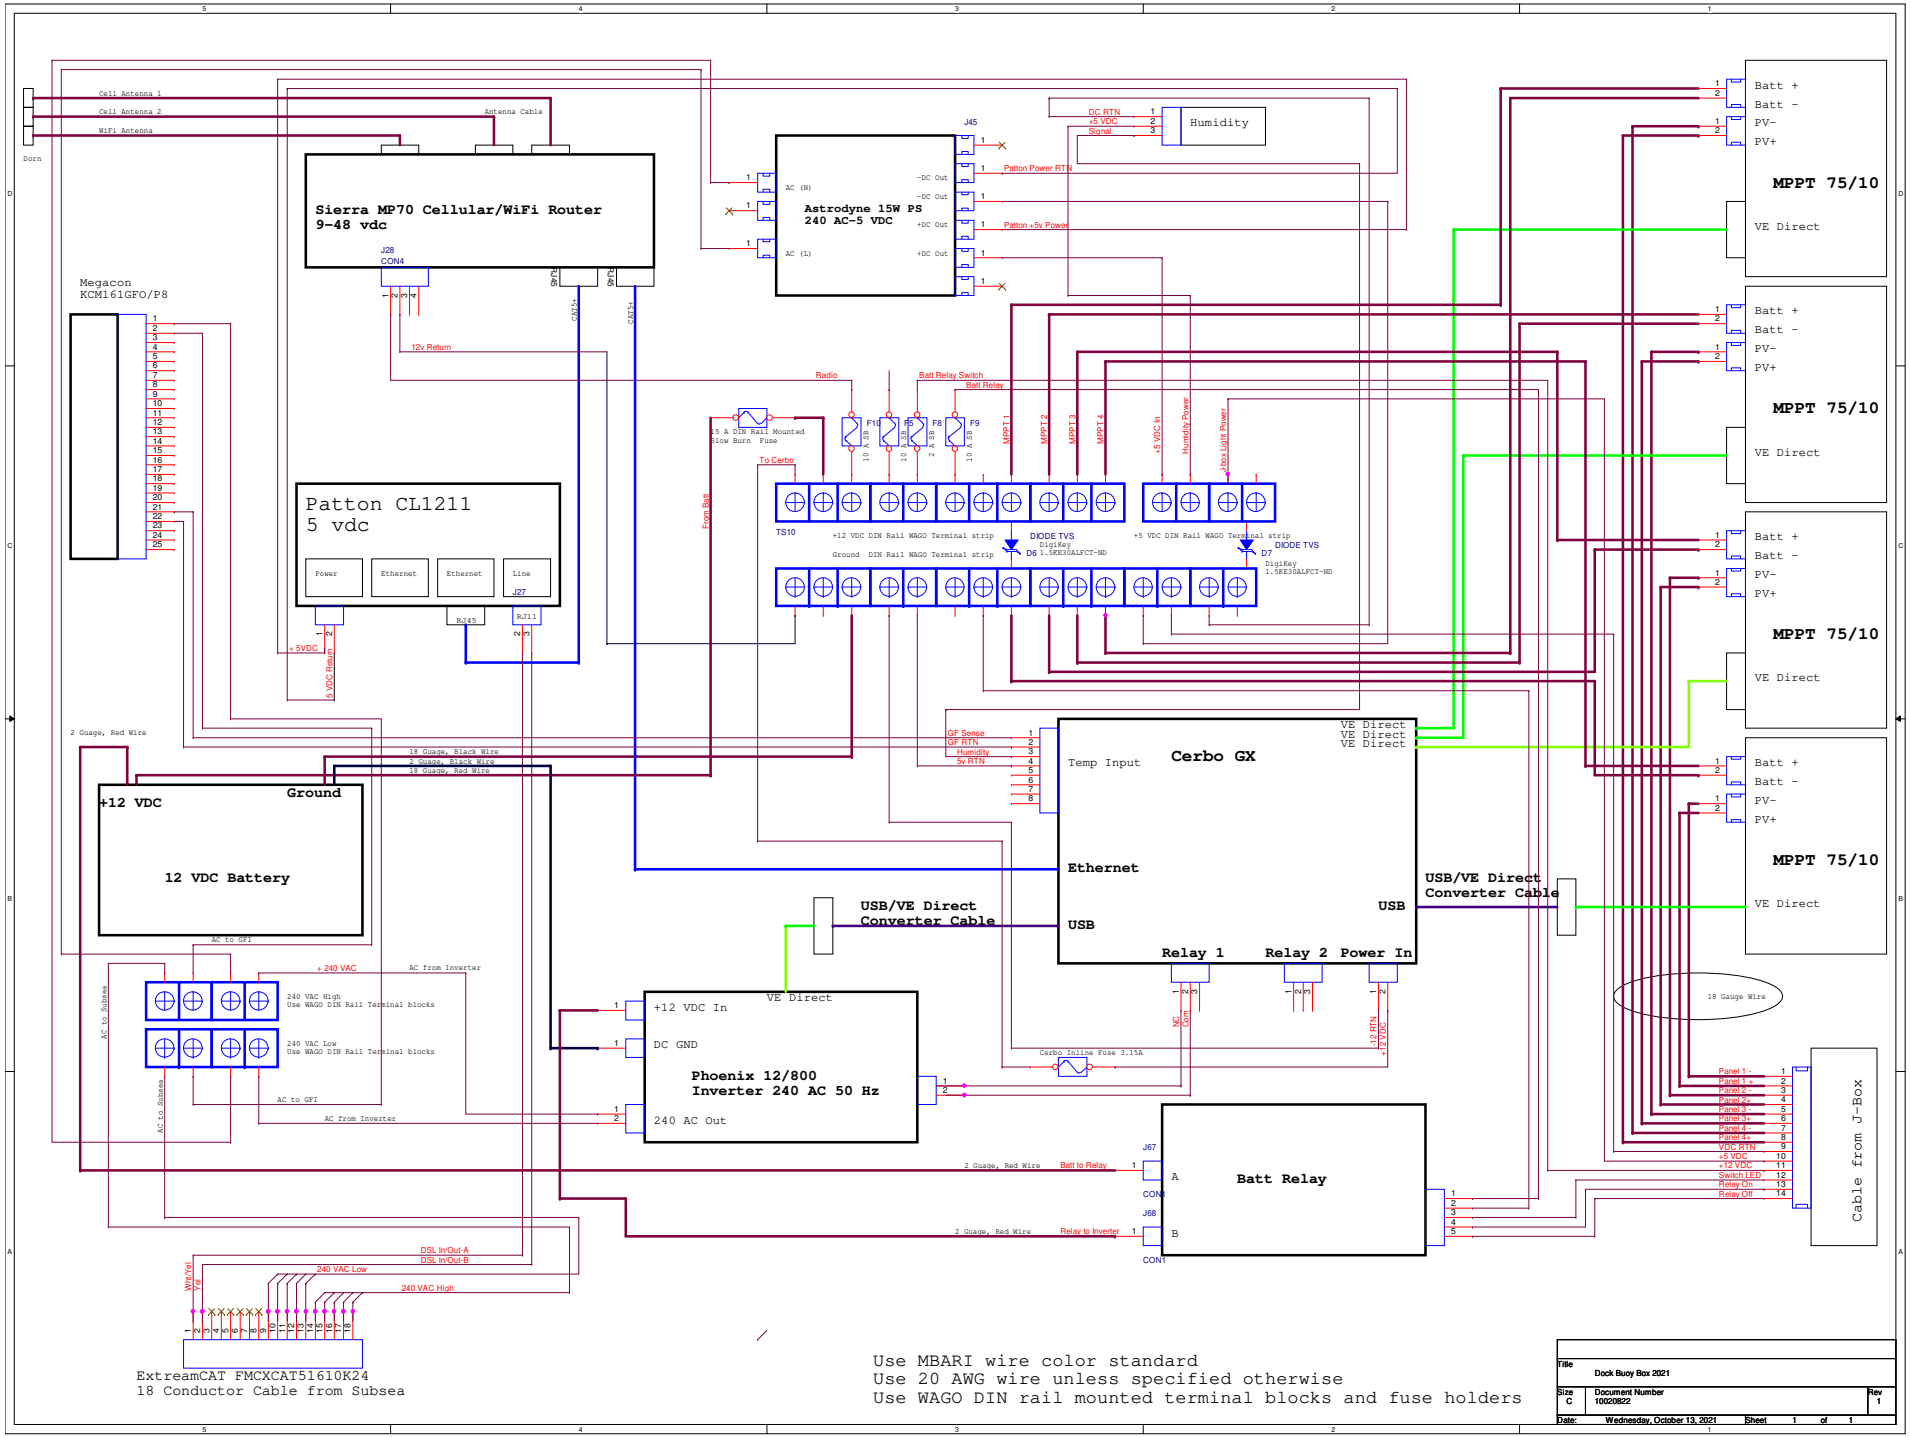

Use MBARI wire color standard
Use 20 AWG wire unless specified otherwise
Use WAGO DIN rail mounted terminal blocks and fuse holders

Title	Dock Buoy Box 2021		
Size C	Document Number 100208022		Rev 1
Date: Wednesday, October 13, 2021		Sheet 1 of 1	