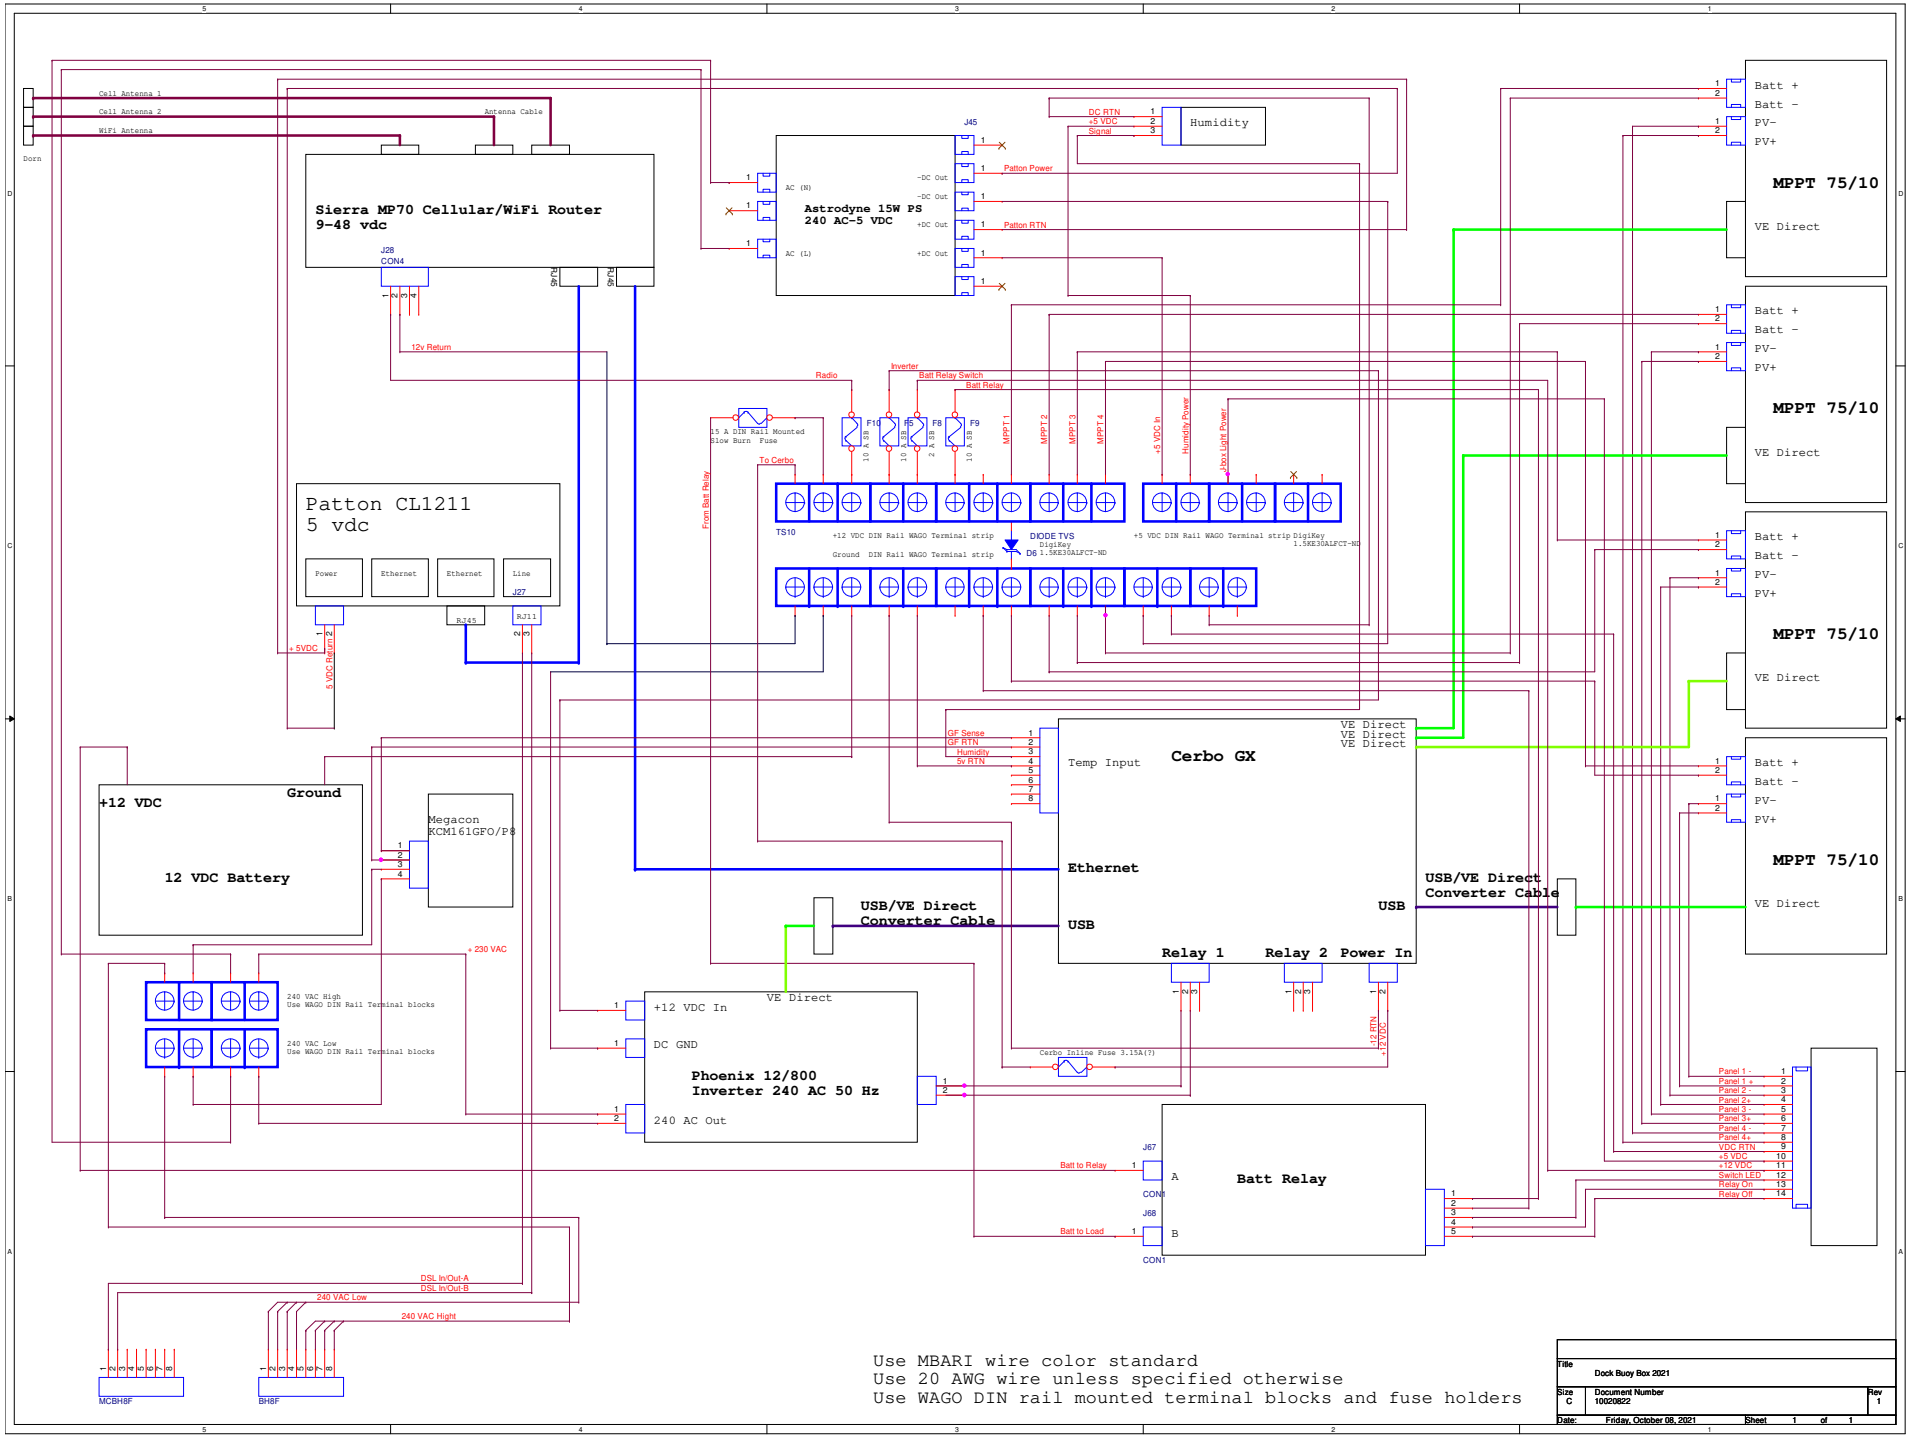

Use MBARI wire color standard
Use 20 AWG wire unless specified otherwise
Use WAGO DIN rail mounted terminal blocks and fuse holders

Title	Dock Buoy Box 2021	
Size C	Document Number 10020822	Rev 1
Date: Friday, October 08, 2021	Sheet 1 of 1	