


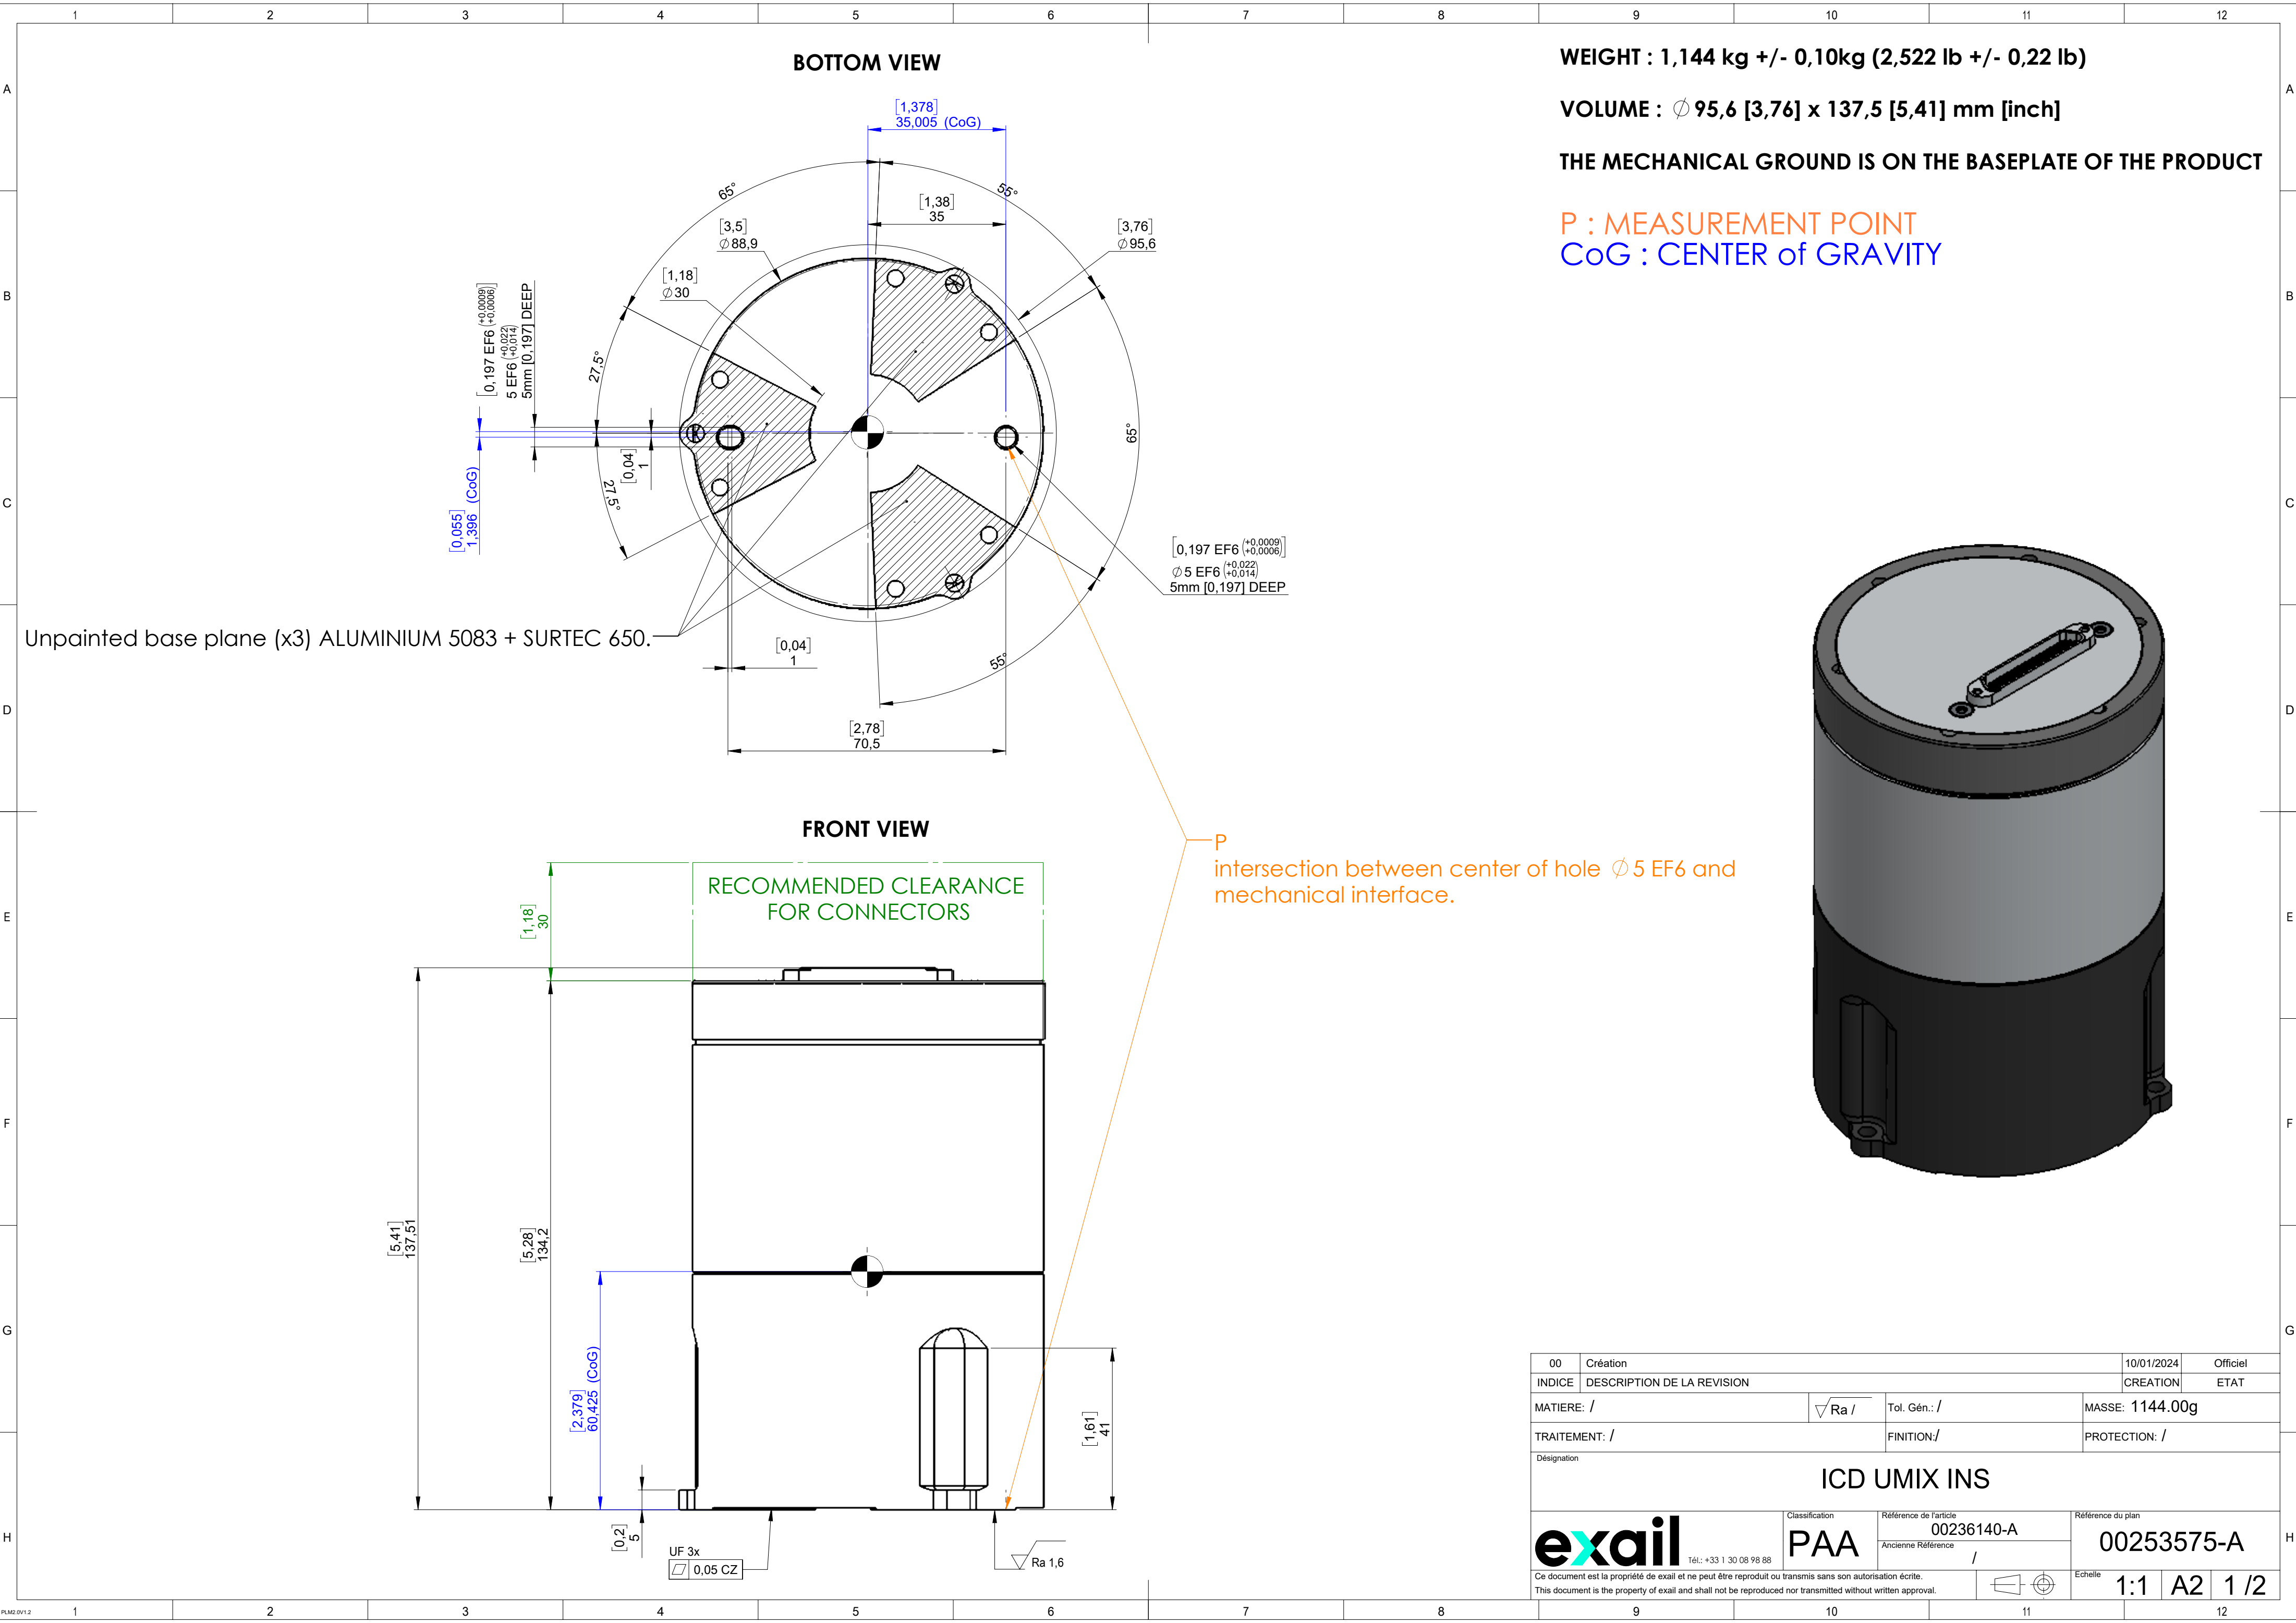

[illegible]

 2,7 N.m
Thread lock

2,7 N.m
Thread lock

$[3,15]$
 $\varnothing 80$

$[3,45]$
 $\phi 87,6$

$$\frac{3x}{[0,18]} \phi 4,5$$

Technical drawing of the front view of a circular mechanical component. The component features a central circular area with a horizontal slot. The slot contains a series of small, rectangular features. The outer ring has six mounting points. A dimension line on the left indicates a distance of 15 units from the center to the edge, with a tolerance of 0.59.

exail Tél.: +33 1 30 08 98 88

Echelle	1:1	A2	2 / 2
---------	-----	----	-------