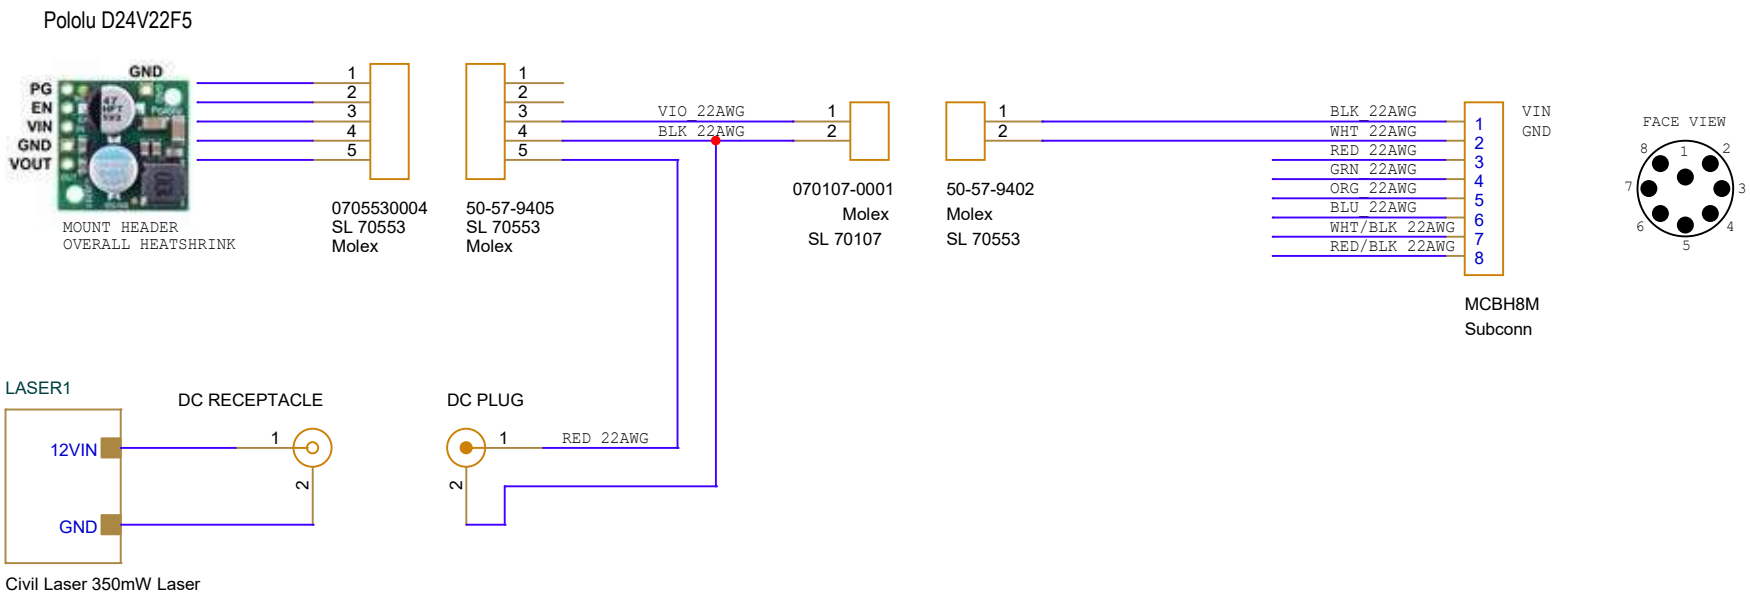

System Specifications:

VIN: 12.5V-65V
POWER: 2W
HOUSING: GroupB 1750M Camera Housing

Monterey Bay Aquarium Research Institute
7700 Sandholdt Road, Moss Landing, CA 95039

Schematic Name: Laser Projector Housing Wiring		
Page Title: Wiring Detail		Engineer: E. Martin
Project Name: Scalable Robotics	Group Name: CoMPAS	Designer: E. Martin
System: Scalable Mapping	Subsystem: SLS	Last Updated By: emartin
Drawing Number: 100222565	Release: A Version: 4	Status: Active / Size: A
Page Modify Date: Friday, June 06, 2025	Check In Date: 6/6/2025 6:31:58 AM	Sheet 1 of 1