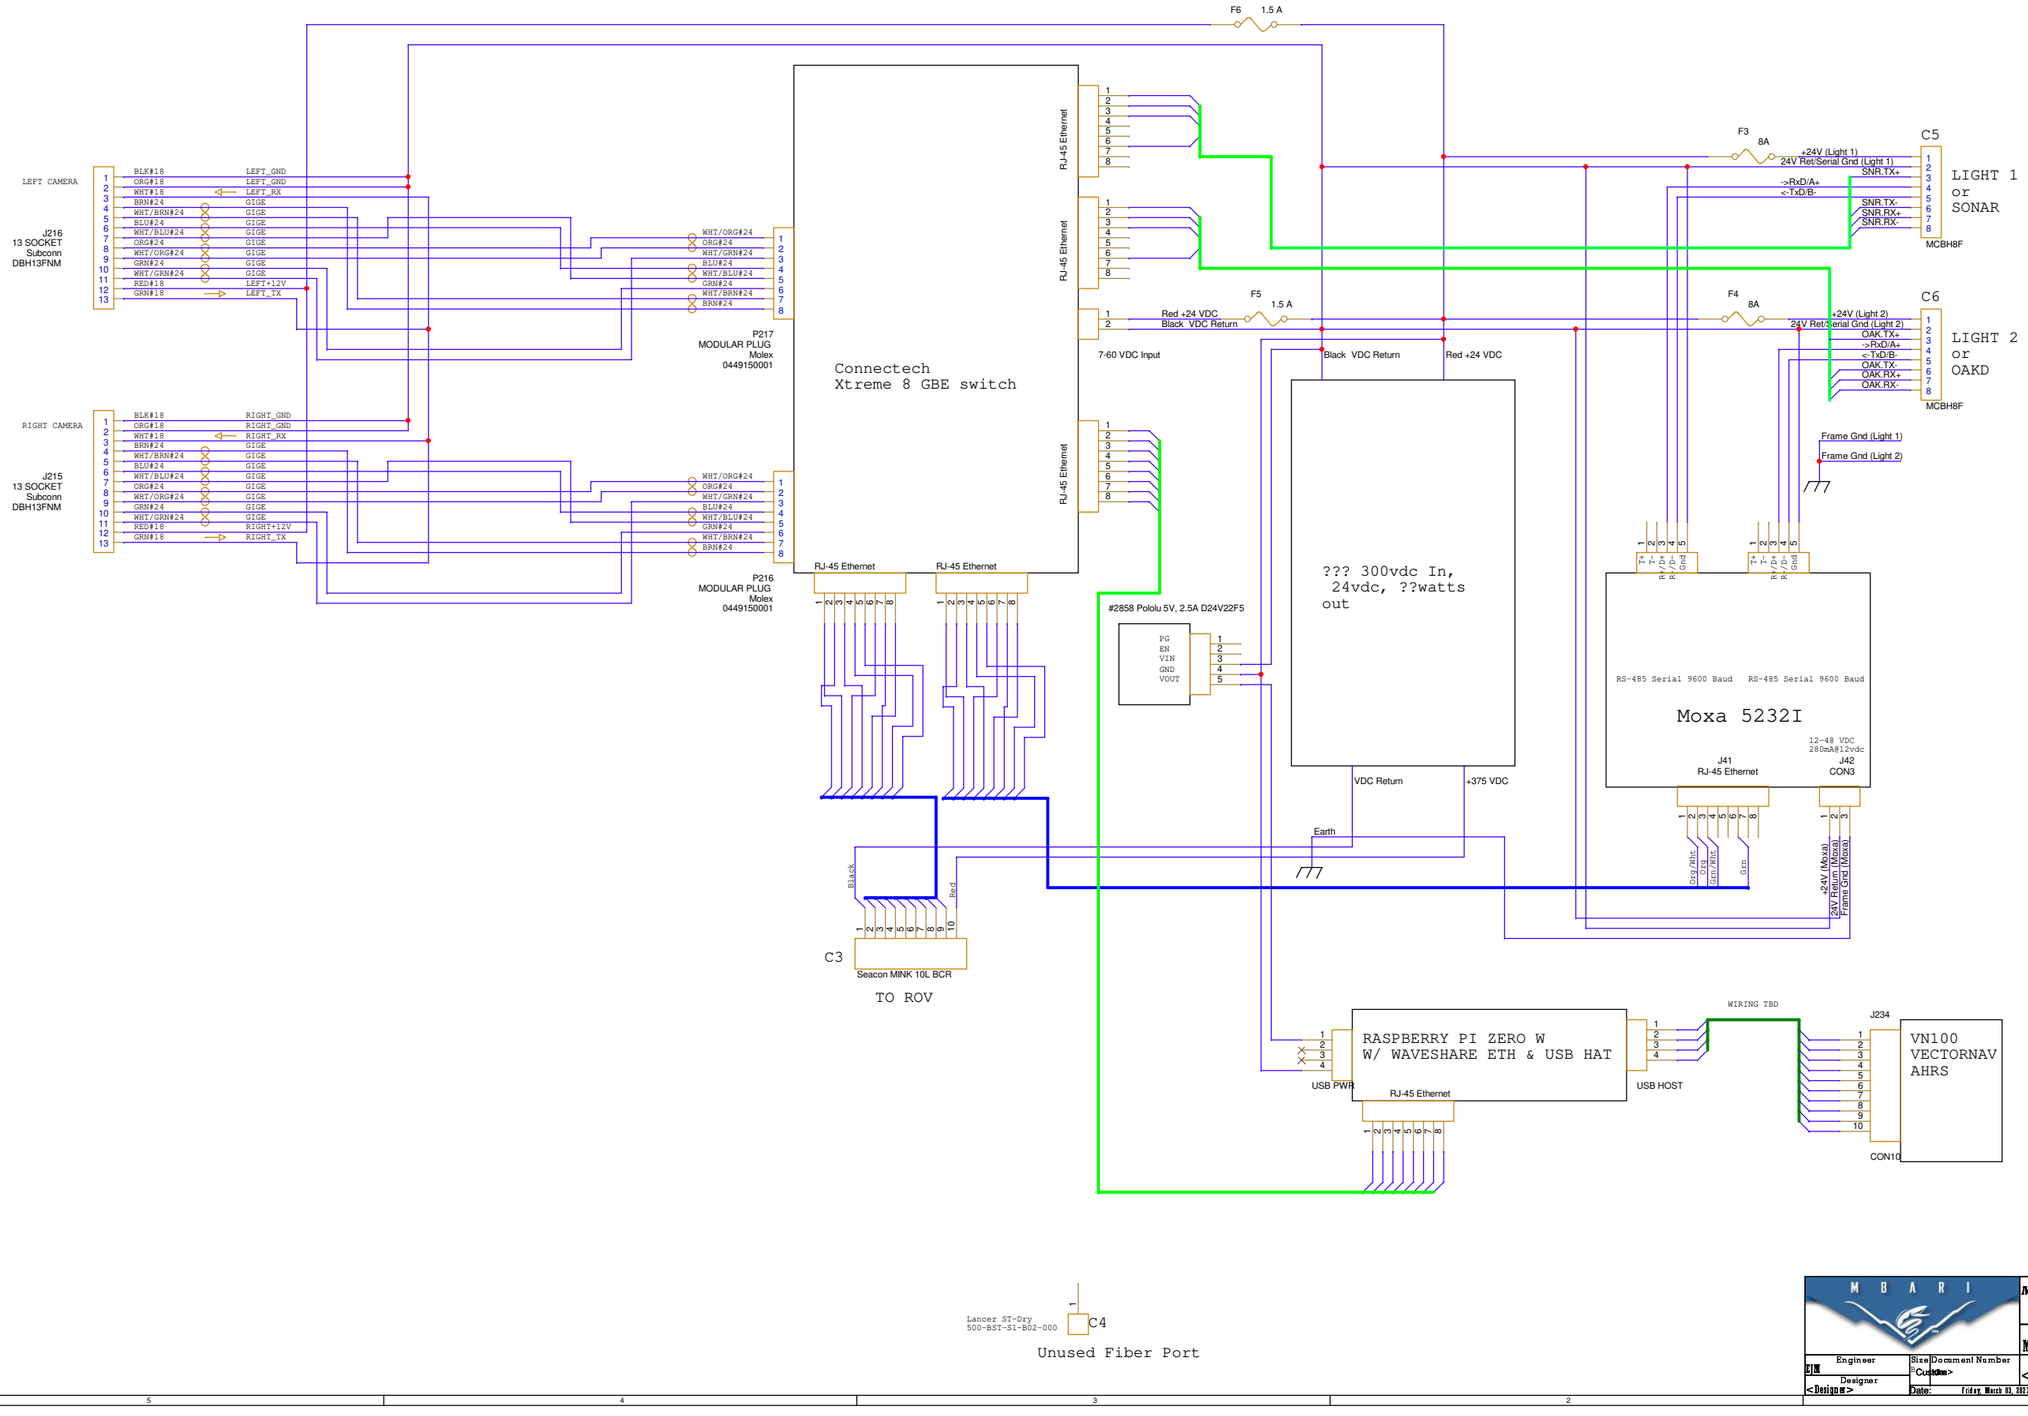

MBARI	Monterey Bay Aquarium Research Institute 7700 Sandholt Road, Moss Landing, CA 95039		
	Title: Mesobot Stereo Cam Mux Can (MODIFIED)		Project: MPAS/BIL
Engineer: EJK	Size: B	Document Number: <Custom>	Rev:
Designer: <Designer>	Part Number: <Part Number>	Project File: 7011130	
	Date: Friday, March 03, 2023	Sheet 1 of 1	