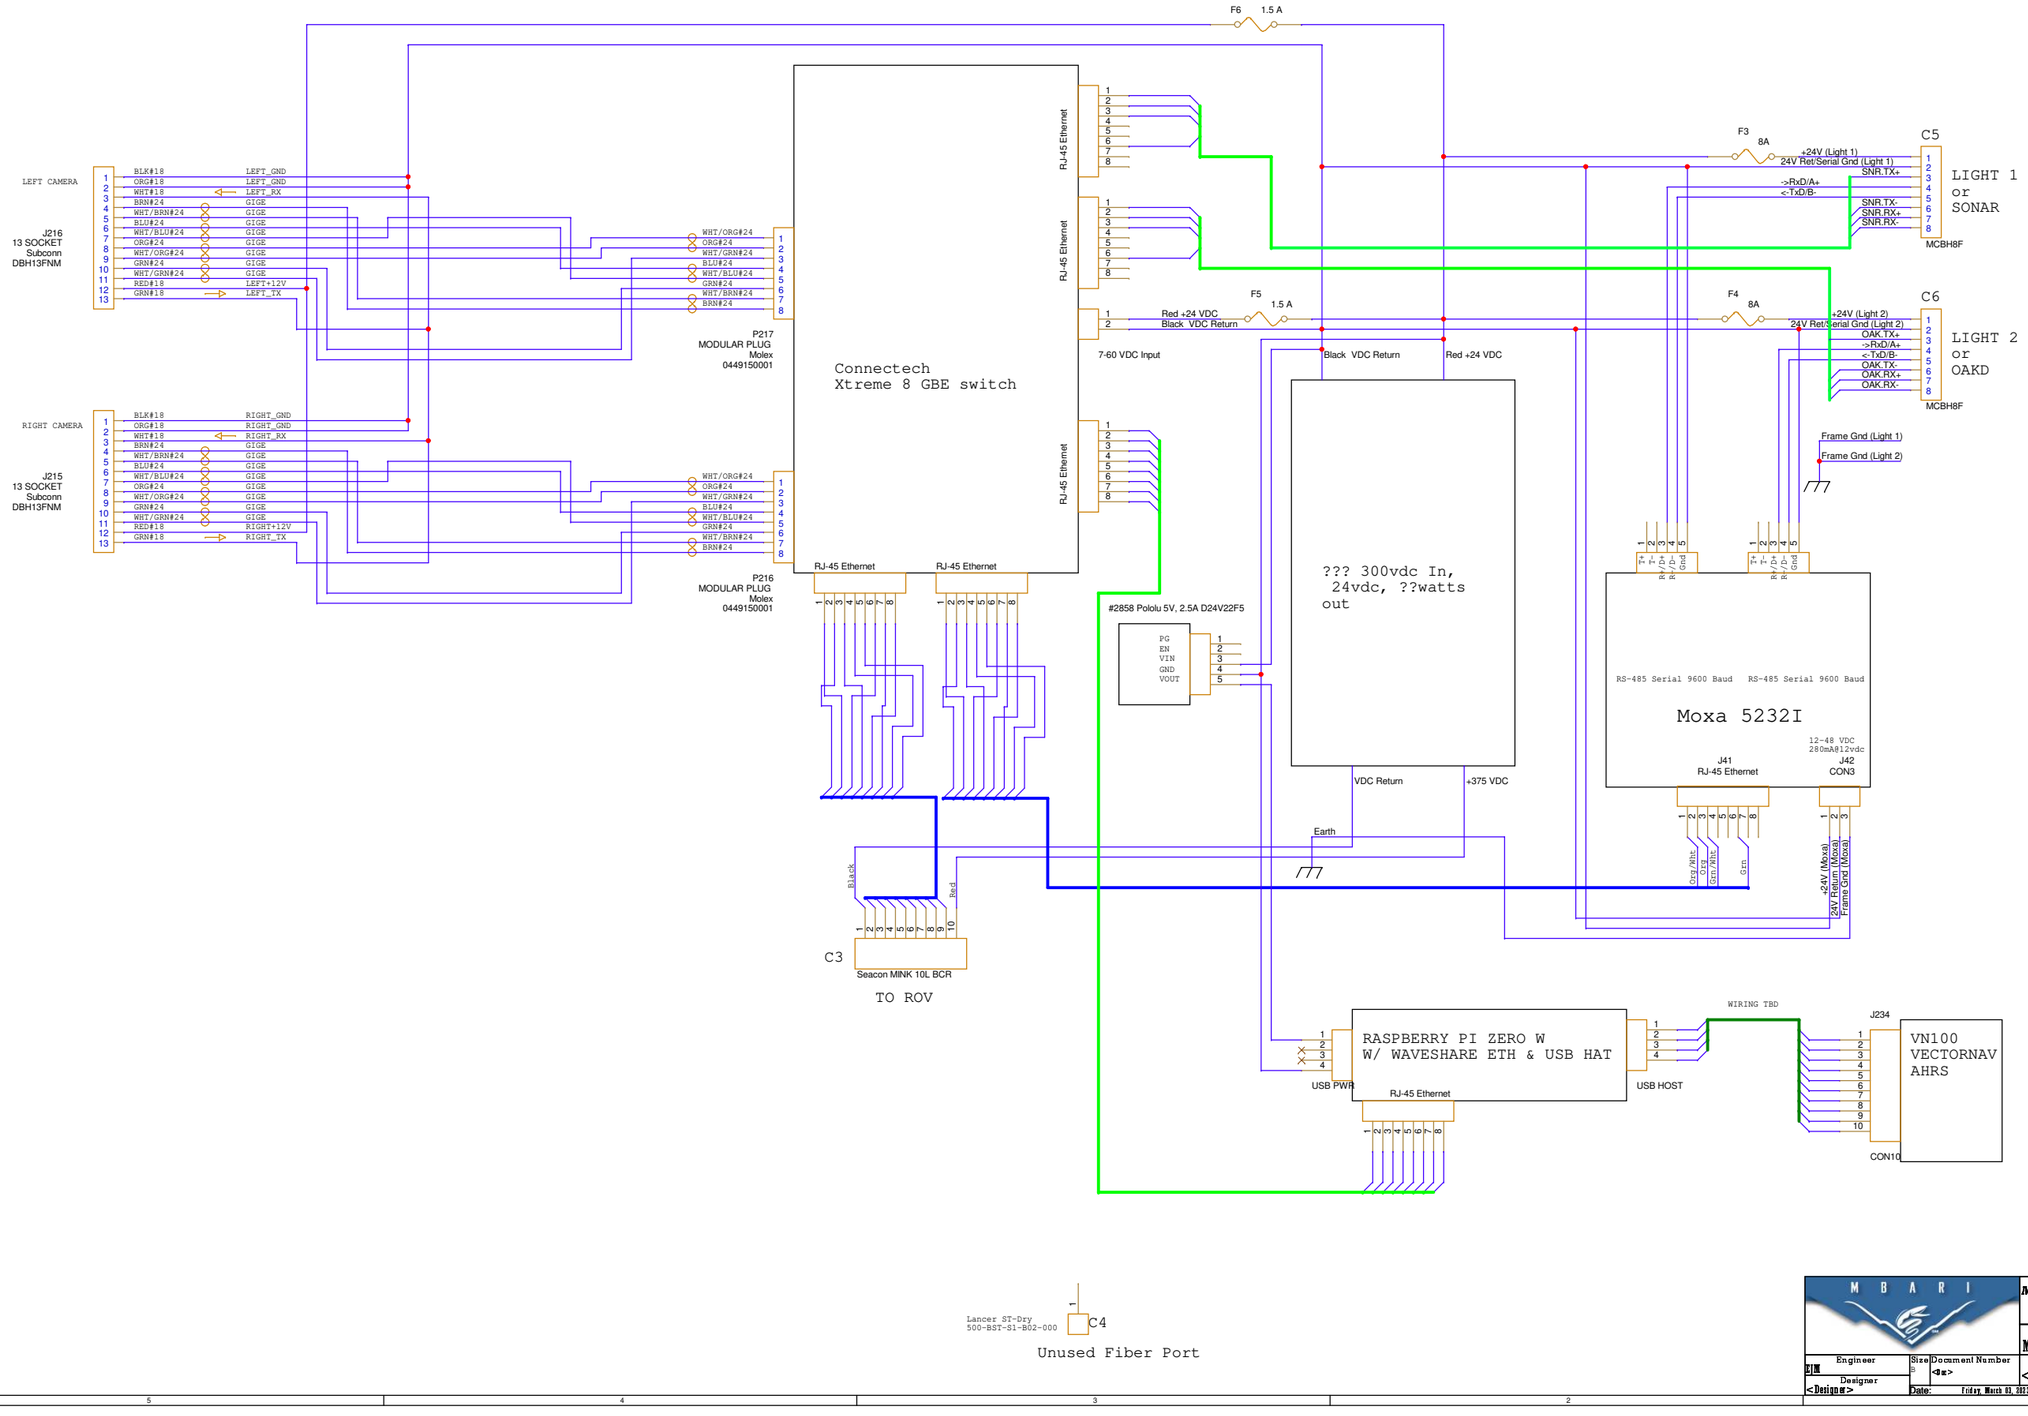

M B A R I	Monterey Bay Aquarium Research Institute 7700 Sandholt Road, Moss Landing, CA 95039		
	Title: Mesobot Stereo Cam Mux (MODIFIED)		Project: COMPAS/BIL
Engineer: EJM	Size: B	Document Number: <su>	Part Number: <Part Number>
Designer: <Designer>	Project File: 082204	Rev: B	
Date: Friday, March 03, 2023	Sheet 1 of 1		