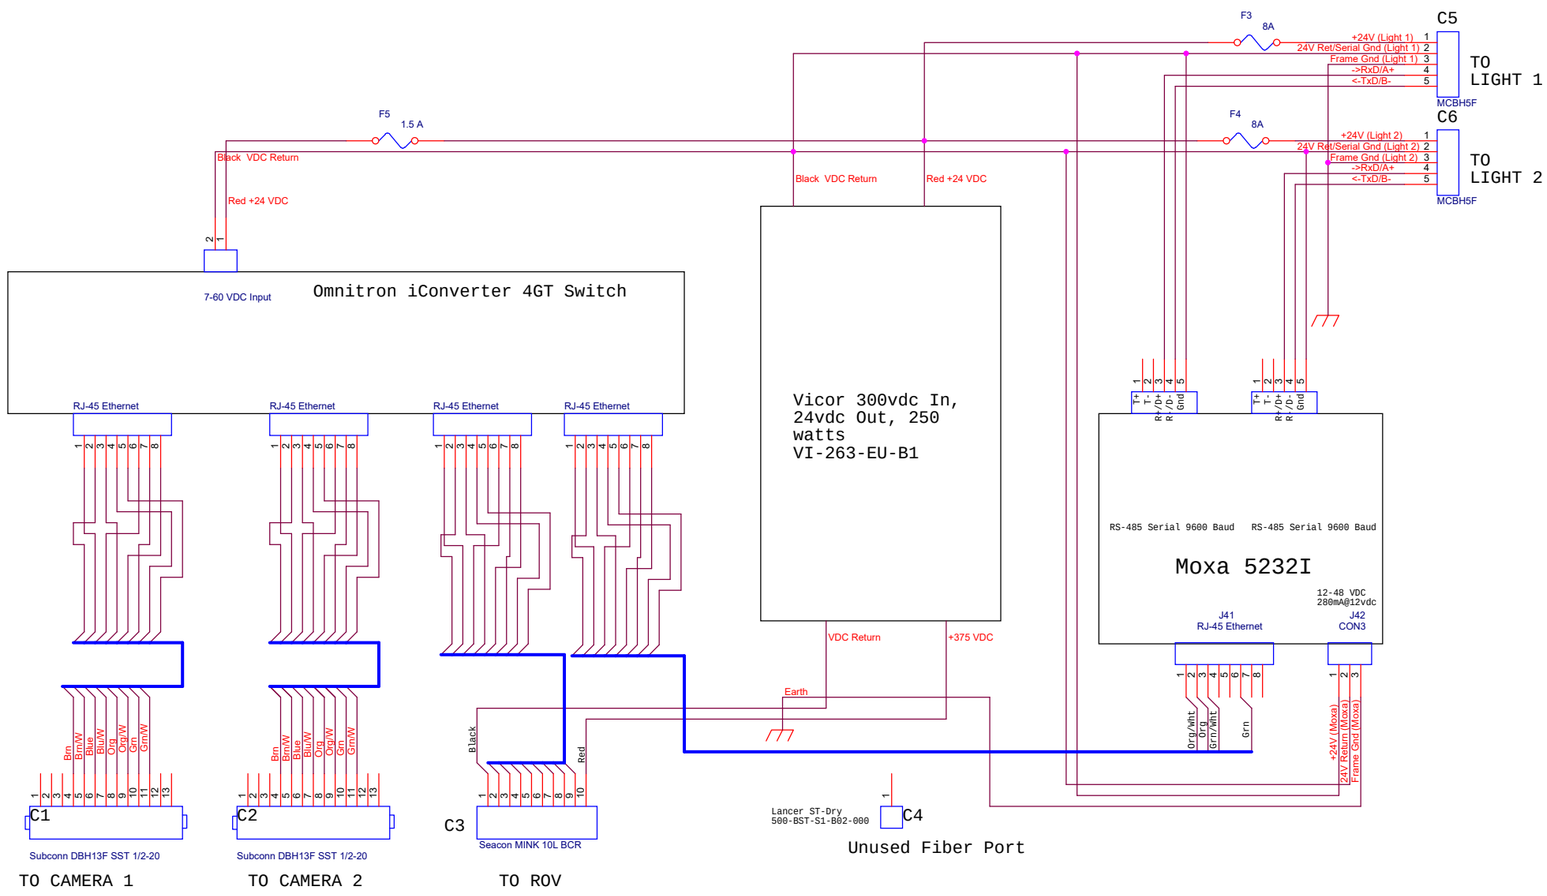

M B A R I	Monterey Bay Aquarium Research Institute 7700 Sandholt Road, Moss Landing, CA 95039	
Engineer <Engineer> Designer <Designer>	Title: Stereo Cam Mux Can	Project: Mesobot
	Size: C; Document Number: <Doc><Doc>; Part Number: <Part Number>; Project File: 701136	Rev:
	Date: Monday, April 01, 2019; Sheet 1 of 1	