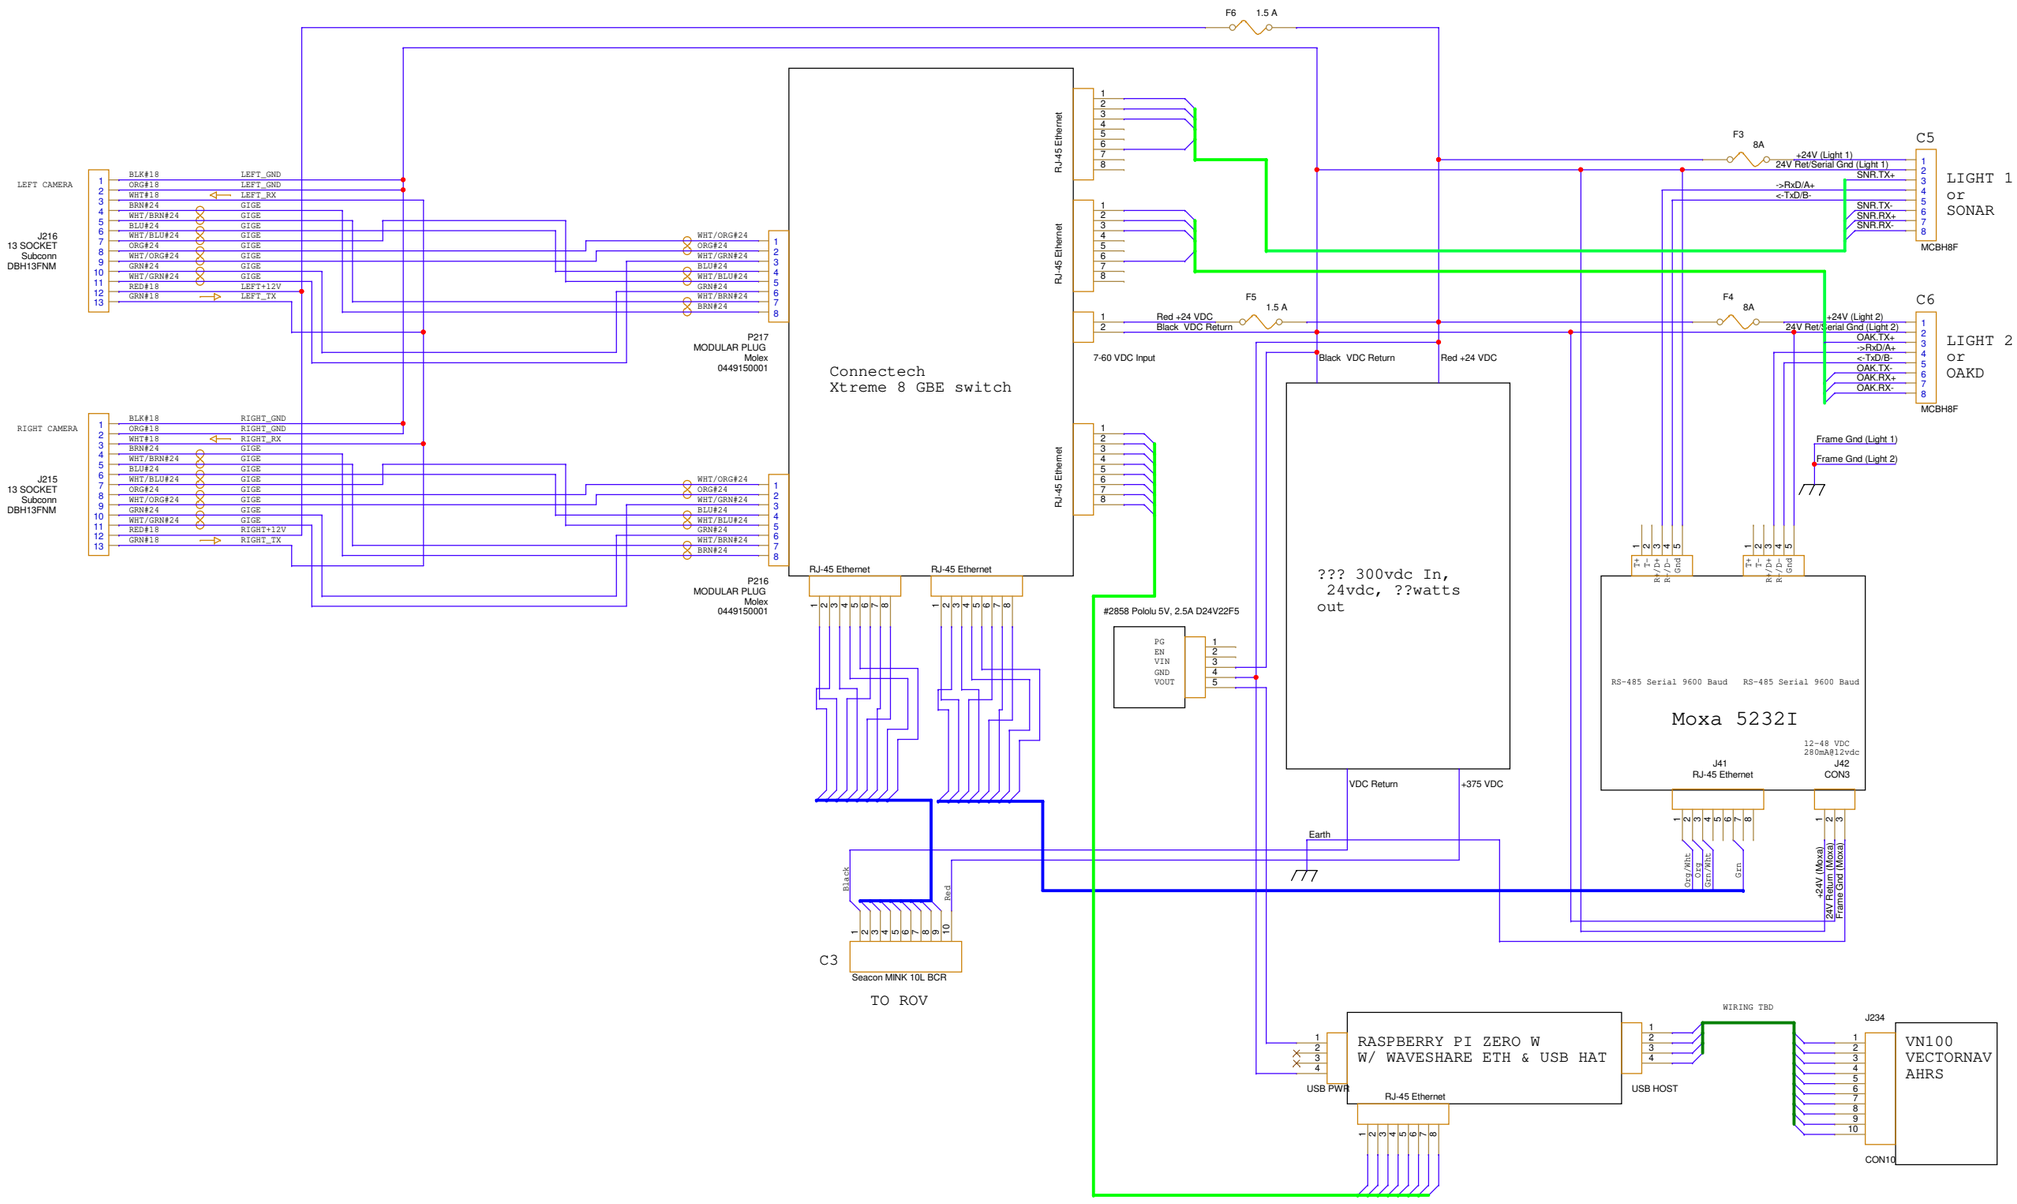


| | | | |
|---|---|---|---|
| MBARI | Monterey Bay Aquarium Research Institute<br>7700 Sandholdt Road, Moss Landing, CA 95039 | | |
| | Title: Mesobot Stereo Cam Mux (MODIFIED) | | Project: COMPAS/BIL |
| Engineer: EJM | Size: B | Document Number: <Su> | Rev: B |
| Designer: <Designer> | Part Number: <Part Number> | Project File: 3022204 | |
| | Date: Friday, March 03, 2023 | Sheet 1 of 1 | |