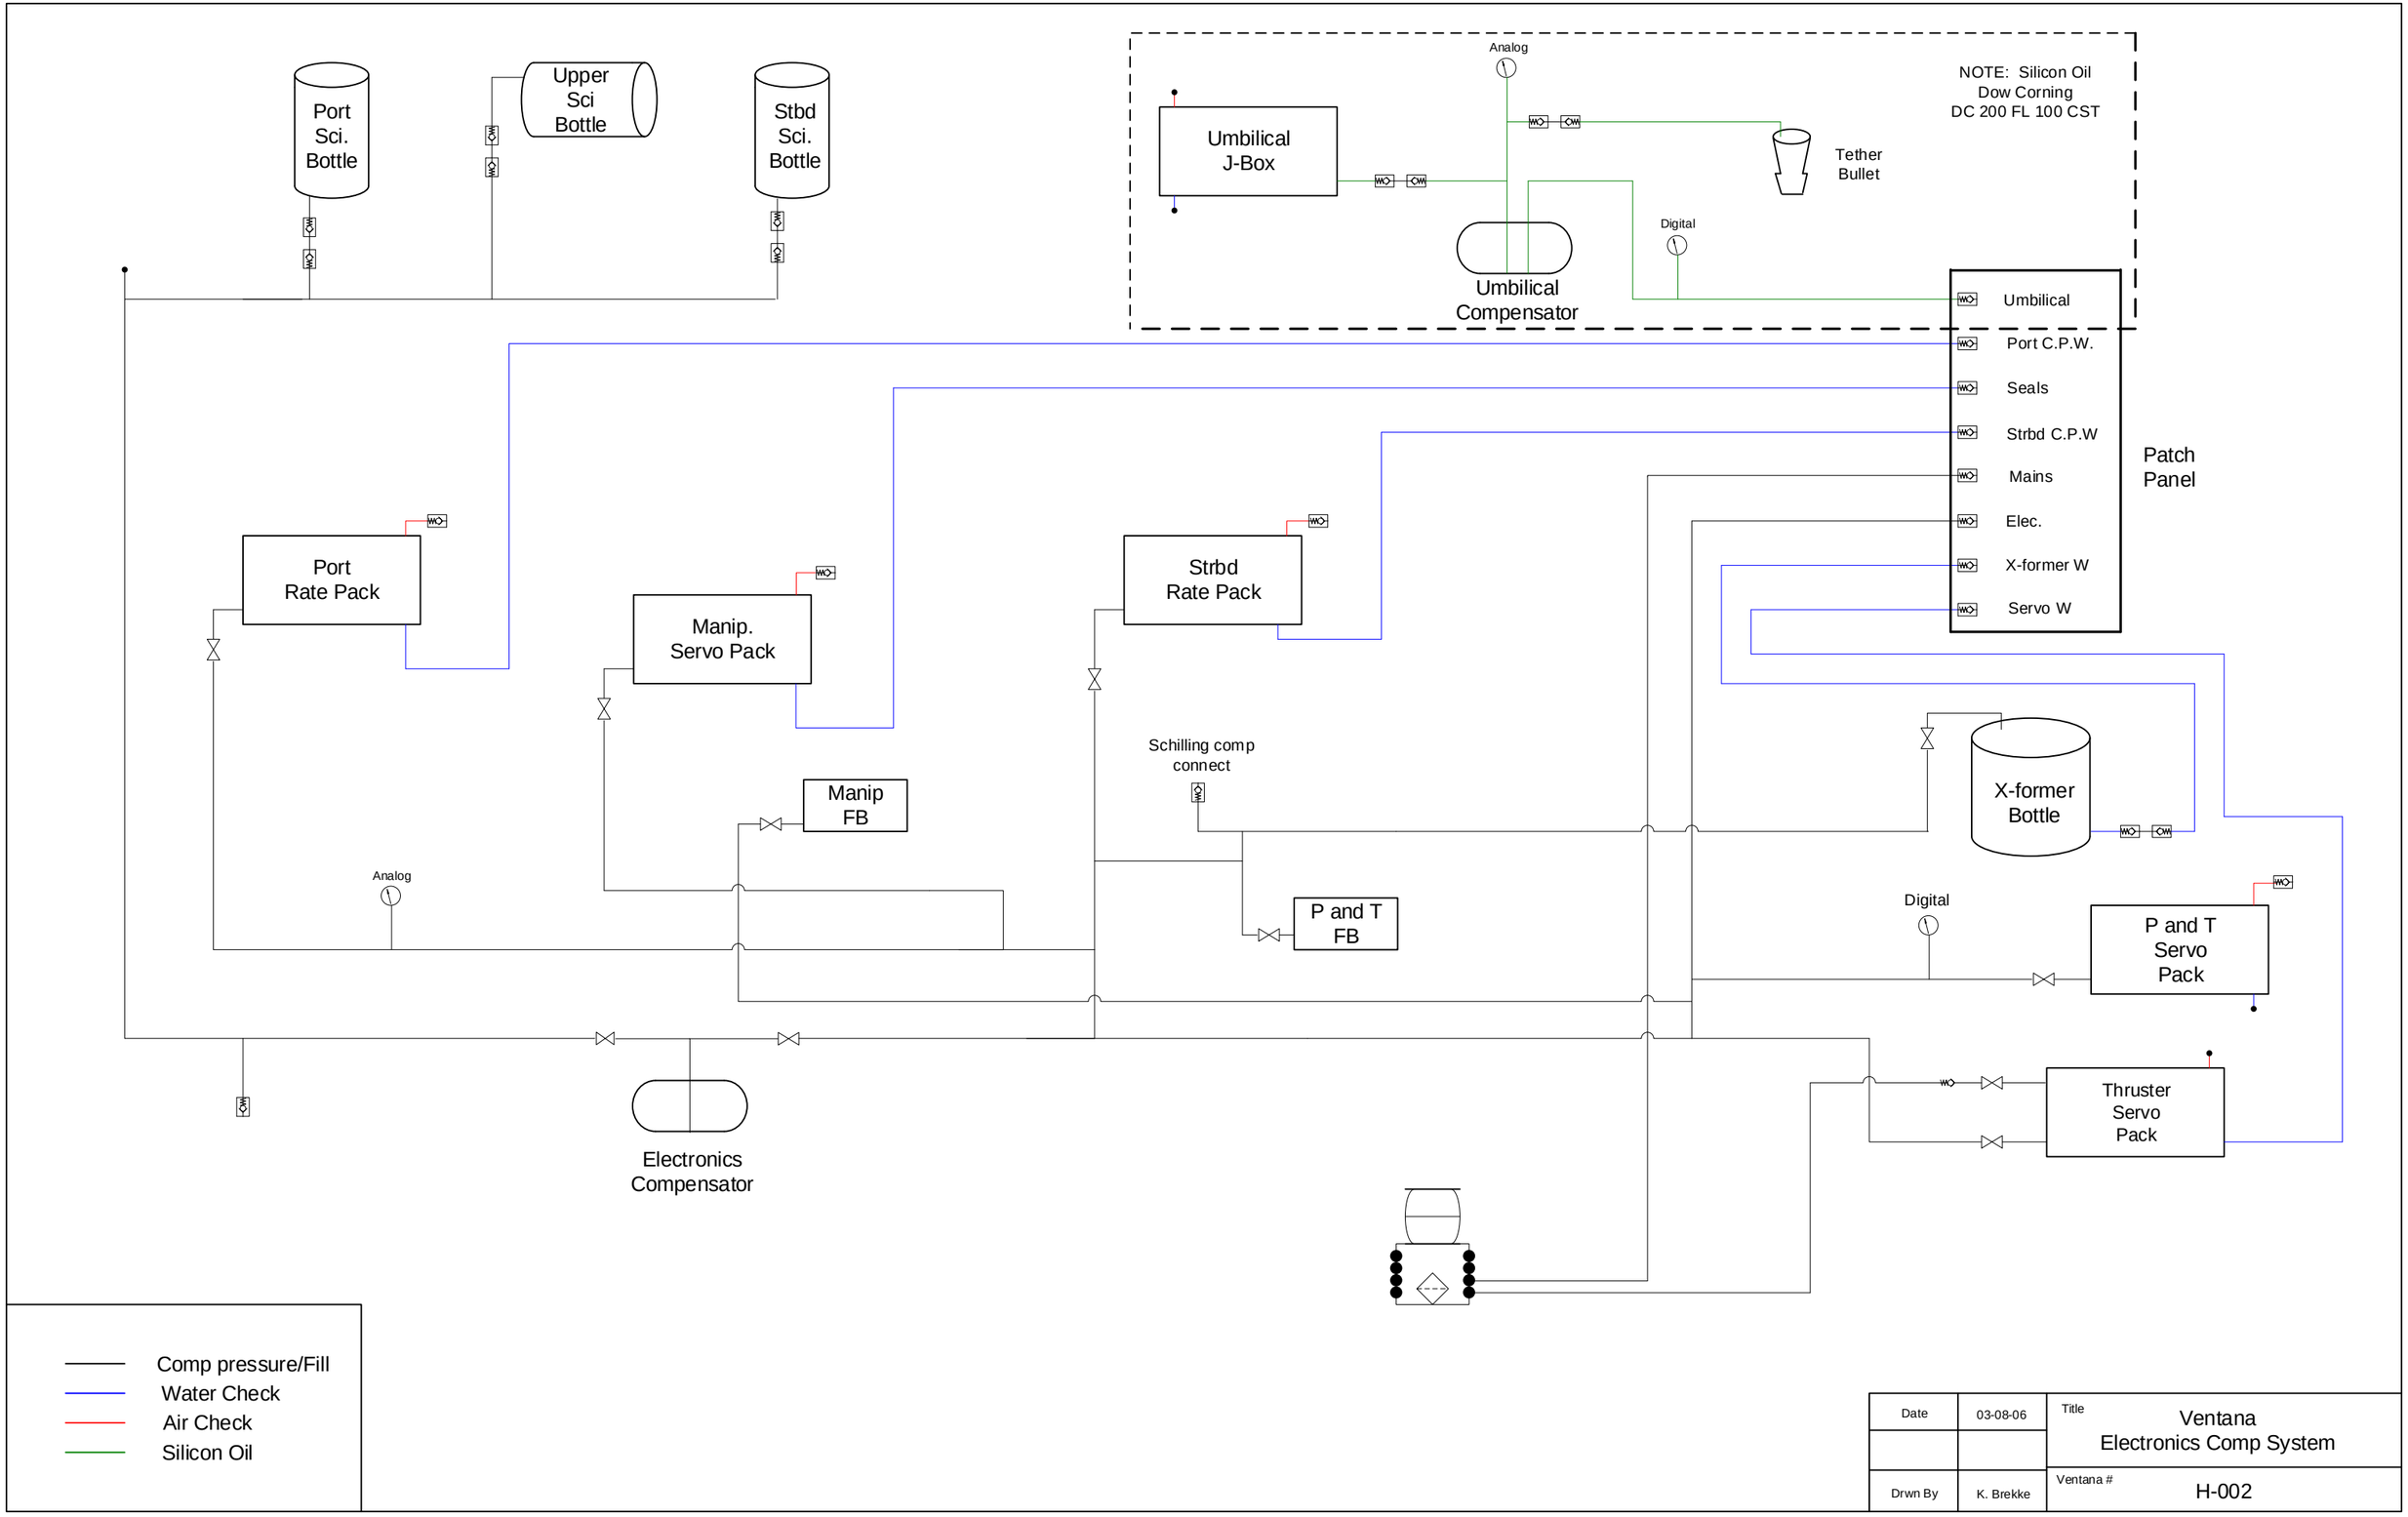
Port Sci. Bottle
Upper Sci Bottle
Stbd Sci. Bottle
Umbilical J-Box
Analog
Digital
Tether Bullet
Umbilical Compensator
NOTE: Silicon Oil
Dow Corning
DC 200 FL 100 CST
Umbilical
Port C.P.W.
Seals
Strbd C.P.W
Mains
Elec.
X-former W
Servo W
Patch Panel
Port Rate Pack
Manip. Servo Pack
Strbd Rate Pack
Schilling comp connect
Manip FB
P and T FB
X-former Bottle
P and T Servo Pack
Thruster Servo Pack
Electronics Compensator
Comp pressure/Fill
Water Check
Air Check
Silicon Oil
Date
03-08-06
Title
Ventana
Electronics Comp System
Drwn By
K. Brekke
Ventana #
H-002