| REV. | CHANGE | INIT. | DATE |
|---|---|---|---|

NOTES:

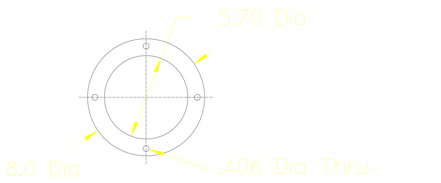


PLATE- Retaining

Material- 1/4 SS Plate

LUSBL_14




GLAND - Packing

Material - Delrin

LUSBL_17

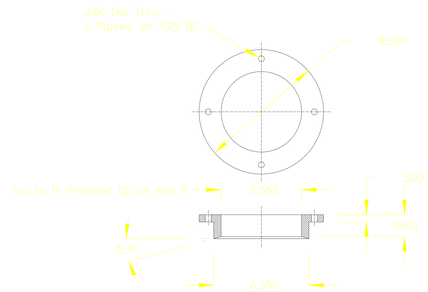


BUSHING - Split

Material - Delrin

LUSBL_15

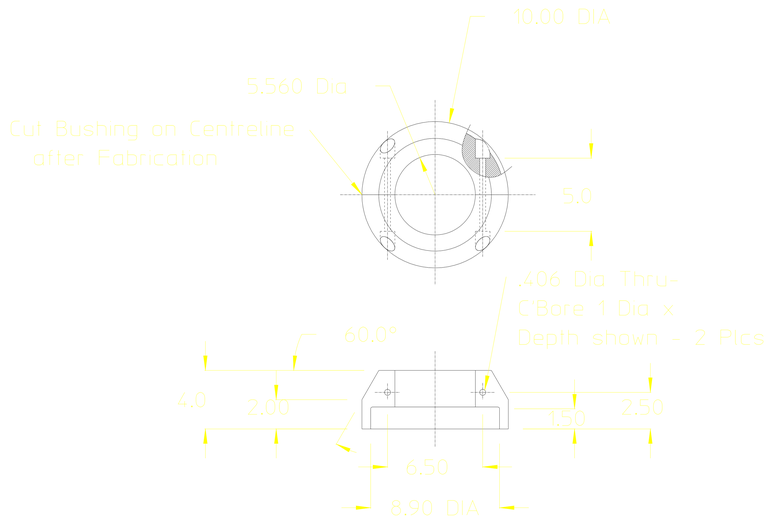


RING - Backing

Material - 1/4 SS Plate

LUSBL_18

ITEM 19 Packing- 1/2 Sq Teflon Yarn

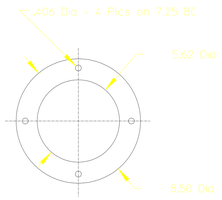ITEM 20 Drive Gear - BOSTON Worm Gear Flanged Reducer
- Size 718 -1/2 HP - 30 : 1 Ratio
- Model SRF718-30-B5-J
- Motor 1/2 HP-1750 RPM- 3 Phase-460 volt-60Hertz-TEFC
Cat # FUTF-B




SLEEVE - Packing

Material - Delrin

LUSBL_16



ROLLER-Guide

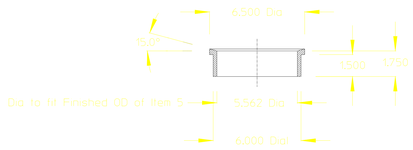4-Off - Delrin

LUSBL_21



BUSHING-Guide

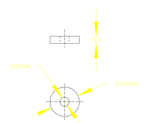4-Off - 304 SS

LUSBL_22

| | | | | | | | | | |
|---|---|---|---|---|---|---|---|---|---|
| | | | | | -101 FINAL ASSEMBLY | | | | |
| | | | -101 | DETAIL NO. | DESCRIPTION | | MAT'L | ZONE | |

| | | | |
|---|---|---|---|
| TOLERANCES UNLESS SPECIFIED OTHERWISE<br>DO NOT SCALE<br>UNITS INCHES – DEGREES | DRAWN BY: D.M.BAYLIS | DATE: 6/21/95 | MBARI<br>160 CENTRAL AVENUE<br>PACIFIC GROVE, Ca. 93950 |
| | ENGINEER: D.M.BAYLIS | DATE: 6/21/95 | |
| FRACTIONS - +/- 1/16<br>.X - +/- .1<br>.XX - +/- .01<br>.XXX - +/- .005<br>∠ - +/- .5° | CHECKED: | DATE: | DRAWING TITLE:<br>DETAIL PARTS<br>ITEMS 14-22 |
| | APPROVED: | DATE: | |
| | APPROVED: | DATE: | |
| | APPROVED: | DATE: | DRAWING NUMBER: LUSBL_14-22 REV. SHEET: of |